ATTACHMENT 1

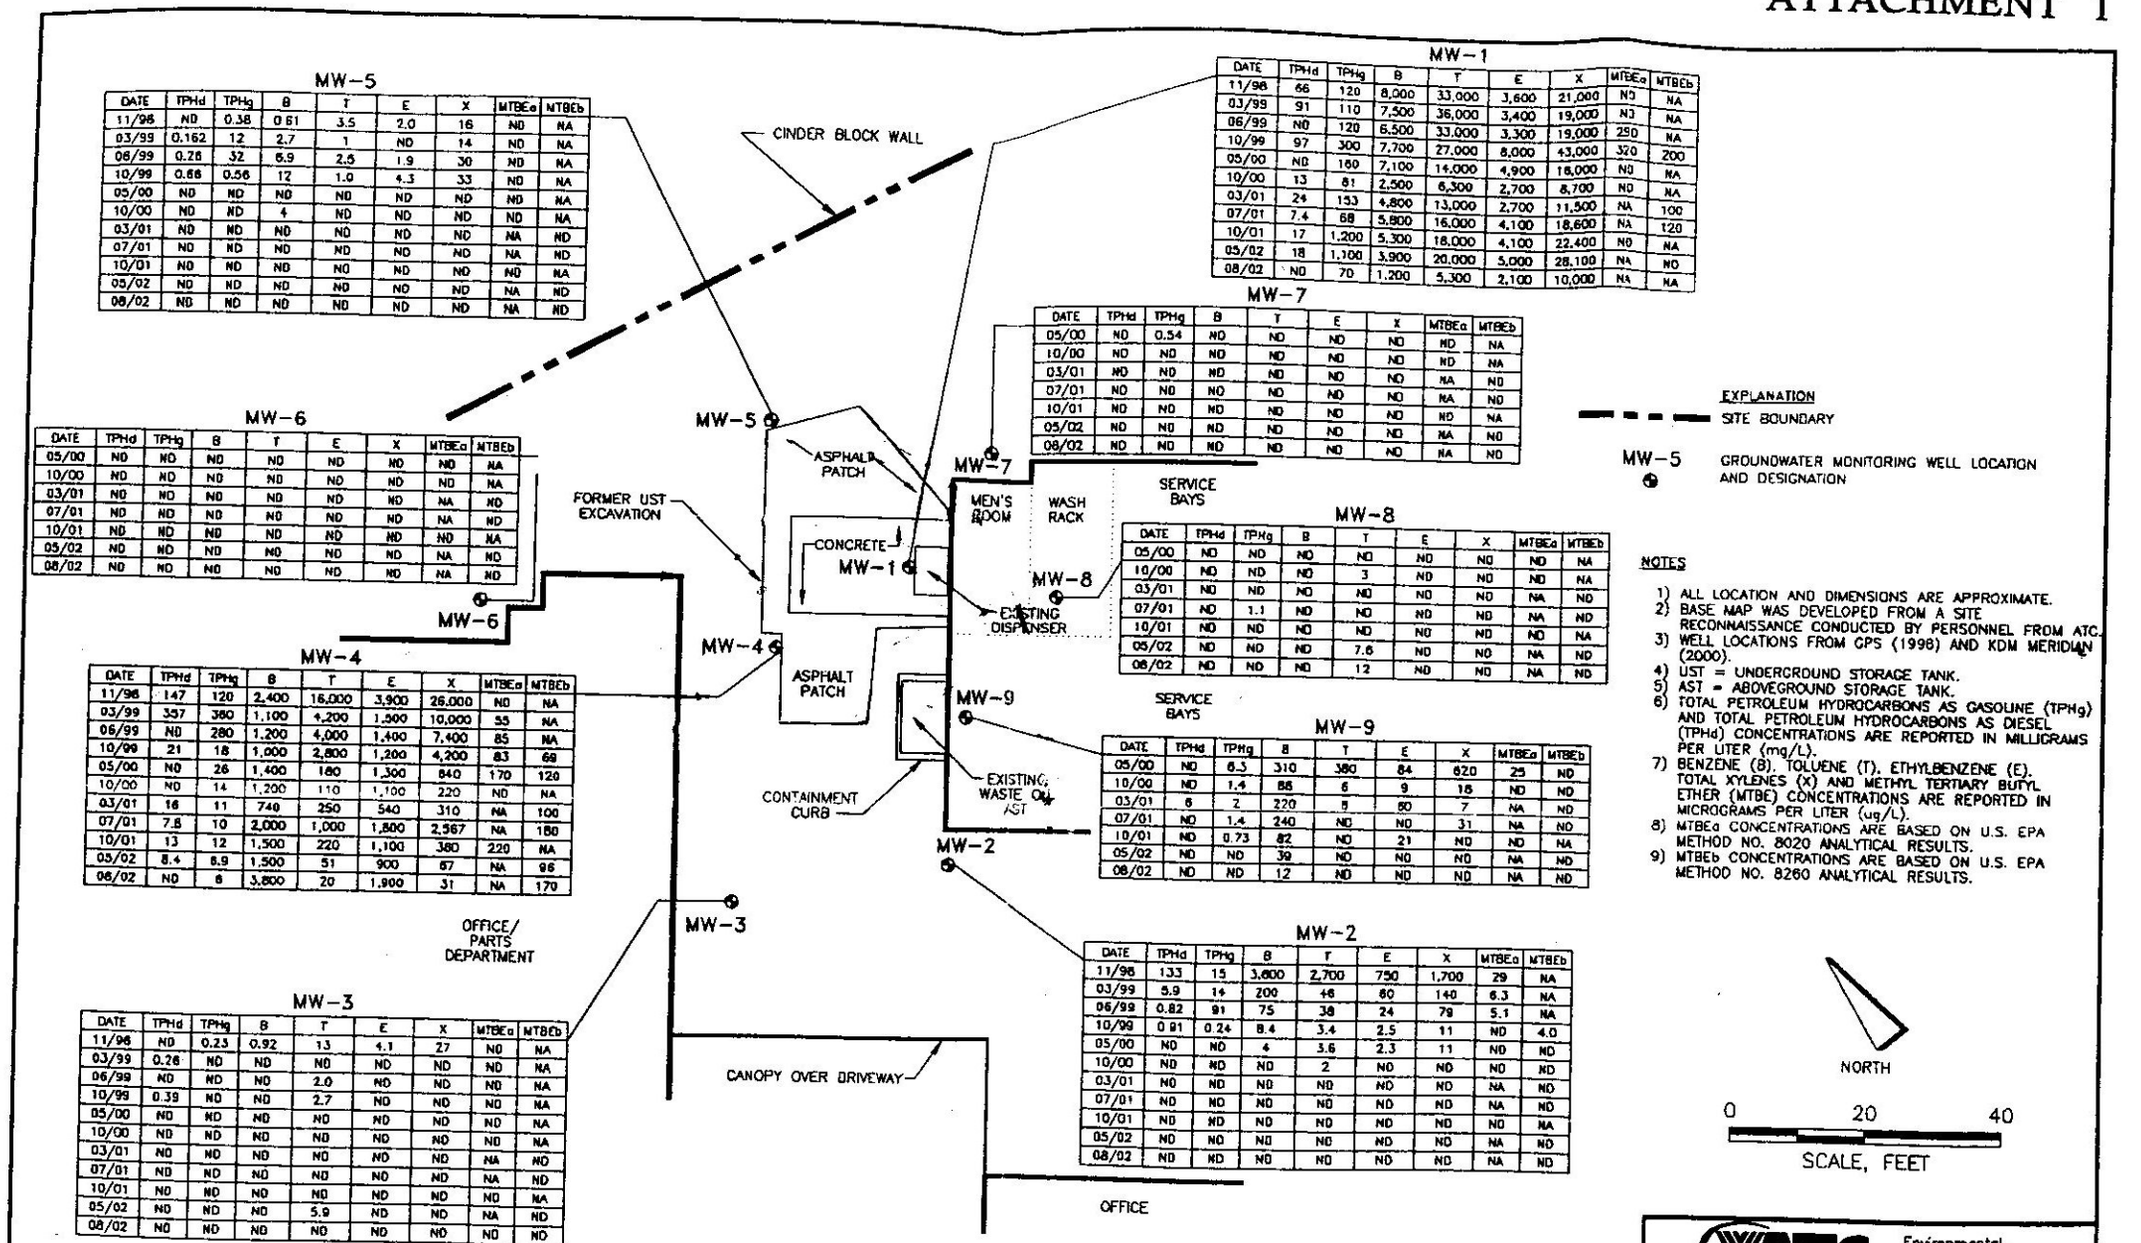

MW-5

DATE	TPHd	TPHg	B	T	E	X	MTBEa	MTBEb
11/98	ND	0.38	0.61	3.5	2.0	16	ND	NA
03/99	0.162	12	2.7	1	ND	14	ND	NA
06/99	0.26	32	6.9	2.5	1.9	30	ND	NA
10/99	0.66	0.56	12	1.0	4.3	33	ND	NA
05/00	ND	ND	ND	ND	ND	ND	ND	NA
10/00	ND	ND	4	ND	ND	ND	ND	NA
03/01	ND	ND	ND	ND	ND	ND	NA	ND
07/01	ND	ND	ND	ND	ND	ND	NA	ND
10/01	ND	ND	ND	ND	ND	ND	ND	NA
05/02	ND	ND	ND	ND	ND	ND	NA	ND
08/02	ND	ND	ND	ND	ND	ND	NA	ND

MW-1

DATE	TPHd	TPHg	B	T	E	X	MTBEa	MTBEb
11/98	66	120	8,000	33,000	3,600	21,000	ND	NA
03/99	91	110	7,500	36,000	3,400	19,000	ND	NA
06/99	ND	120	6,500	33,000	3,300	19,000	250	NA
10/99	97	300	7,700	27,000	8,000	43,000	320	200
05/00	ND	160	7,100	14,000	4,900	16,000	ND	NA
10/00	13	81	2,500	6,300	2,700	8,700	ND	NA
03/01	24	153	4,800	13,000	2,700	11,500	NA	100
07/01	7.4	68	5,800	16,000	4,100	18,600	NA	120
10/01	17	1,200	5,300	18,000	4,100	22,400	ND	NA
05/02	18	1,100	3,900	20,000	5,000	28,100	NA	ND
08/02	ND	70	1,200	5,300	2,100	10,000	NA	NA

MW-7

DATE	TPHd	TPHg	B	T	E	X	MTBEa	MTBEb
05/00	ND	0.54	ND	ND	ND	ND	ND	NA
10/00	ND	ND	ND	ND	ND	ND	ND	NA
03/01	ND	ND	ND	ND	ND	ND	NA	ND
07/01	ND	ND	ND	ND	ND	ND	NA	ND
10/01	ND	ND	ND	ND	ND	ND	ND	NA
05/02	ND	ND	ND	ND	ND	ND	NA	ND
08/02	ND	ND	ND	ND	ND	ND	NA	ND

MW-6

DATE	TPHd	TPHg	B	T	E	X	MTBEa	MTBEb
05/00	ND	ND	ND	ND	ND	ND	ND	NA
10/00	ND	ND	ND	ND	ND	ND	ND	NA
03/01	ND	ND	ND	ND	ND	ND	NA	ND
07/01	ND	ND	ND	ND	ND	ND	NA	ND
10/01	ND	ND	ND	ND	ND	ND	ND	NA
05/02	ND	ND	ND	ND	ND	ND	NA	ND
08/02	ND	ND	ND	ND	ND	ND	NA	ND

MW-8

DATE	TPHd	TPHg	B	T	E	X	MTBEa	MTBEb
05/00	ND	ND	ND	ND	ND	ND	ND	NA
10/00	ND	ND	ND	3	ND	ND	ND	NA
03/01	ND	ND	ND	ND	ND	ND	NA	ND
07/01	ND	1.1	ND	ND	ND	ND	NA	ND
10/01	ND	ND	ND	ND	ND	ND	ND	NA
05/02	ND	ND	ND	7.6	ND	ND	NA	ND
08/02	ND	ND	ND	12	ND	ND	NA	ND

MW-4

DATE	TPHd	TPHg	B	T	E	X	MTBEa	MTBEb
11/98	147	120	2,400	16,000	3,900	26,000	ND	NA
03/99	357	380	1,100	4,200	1,500	10,000	55	NA
06/99	ND	280	1,200	4,000	1,400	7,400	85	NA
10/99	21	18	1,000	2,800	1,200	4,200	83	69
05/00	ND	26	1,400	180	1,300	840	170	120
10/00	ND	14	1,200	110	1,100	220	ND	NA
03/01	16	11	740	250	540	310	NA	100
07/01	7.6	10	2,000	1,000	1,800	2,367	NA	180
10/01	13	12	1,500	220	1,100	380	220	NA
05/02	8.4	8.9	1,500	51	900	67	NA	96
08/02	ND	8	3,800	20	1,900	31	NA	170

MW-9

DATE	TPHd	TPHg	B	T	E	X	MTBEa	MTBEb
05/00	ND	6.3	310	380	84	620	25	ND
10/00	ND	1.4	86	6	9	16	ND	ND
03/01	6	2	220	5	60	7	NA	ND
07/01	ND	1.4	240	ND	ND	31	NA	ND
10/01	ND	0.73	82	ND	21	ND	ND	NA
05/02	ND	ND	39	ND	ND	ND	NA	ND
08/02	ND	ND	12	ND	ND	ND	NA	ND

MW-3

DATE	TPHd	TPHg	B	T	E	X	MTBEa	MTBEb
11/98	ND	0.23	0.92	13	4.1	27	ND	NA
03/99	0.26	ND	ND	ND	ND	ND	ND	NA
06/99	ND	ND	ND	2.0	ND	ND	ND	NA
10/99	0.39	ND	ND	2.7	ND	ND	ND	NA
05/00	ND	ND	ND	ND	ND	ND	ND	NA
10/00	ND	ND	ND	ND	ND	ND	ND	NA
03/01	ND	ND	ND	ND	ND	ND	NA	ND
07/01	ND	ND	ND	ND	ND	ND	NA	ND
10/01	ND	ND	ND	ND	ND	ND	ND	NA
05/02	ND	ND	ND	5.9	ND	ND	NA	ND
08/02	ND	ND	ND	ND	ND	ND	ND	ND

MW-2

DATE	TPHd	TPHg	B	T	E	X	MTBEa	MTBEb
11/98	133	15	3,600	2,700	750	1,700	29	NA
03/99	5.9	14	200	46	60	140	6.3	NA
06/99	0.82	91	75	38	24	79	5.1	NA
10/99	0.91	0.24	8.4	3.4	2.5	11	ND	4.0
05/00	ND	ND	4	3.6	2.3	11	ND	ND
10/00	ND	ND	ND	2	ND	ND	ND	ND
03/01	ND	ND	ND	ND	ND	ND	NA	ND
07/01	ND	ND	ND	ND	ND	ND	NA	ND
10/01	ND	ND	ND	ND	ND	ND	ND	NA
05/02	ND	ND	ND	ND	ND	ND	NA	ND
08/02	ND	ND	ND	ND	ND	ND	NA	ND

ATC ASSOCIATES INC. Environmental, Geotechnical and Materials Professionals

SITE PLAN SHOWING GROUNDWATER ANALYTICAL RESULTS AUGUST 2002

PROJECT NUMBER 42.16324.4203-11 | FIGURE 4