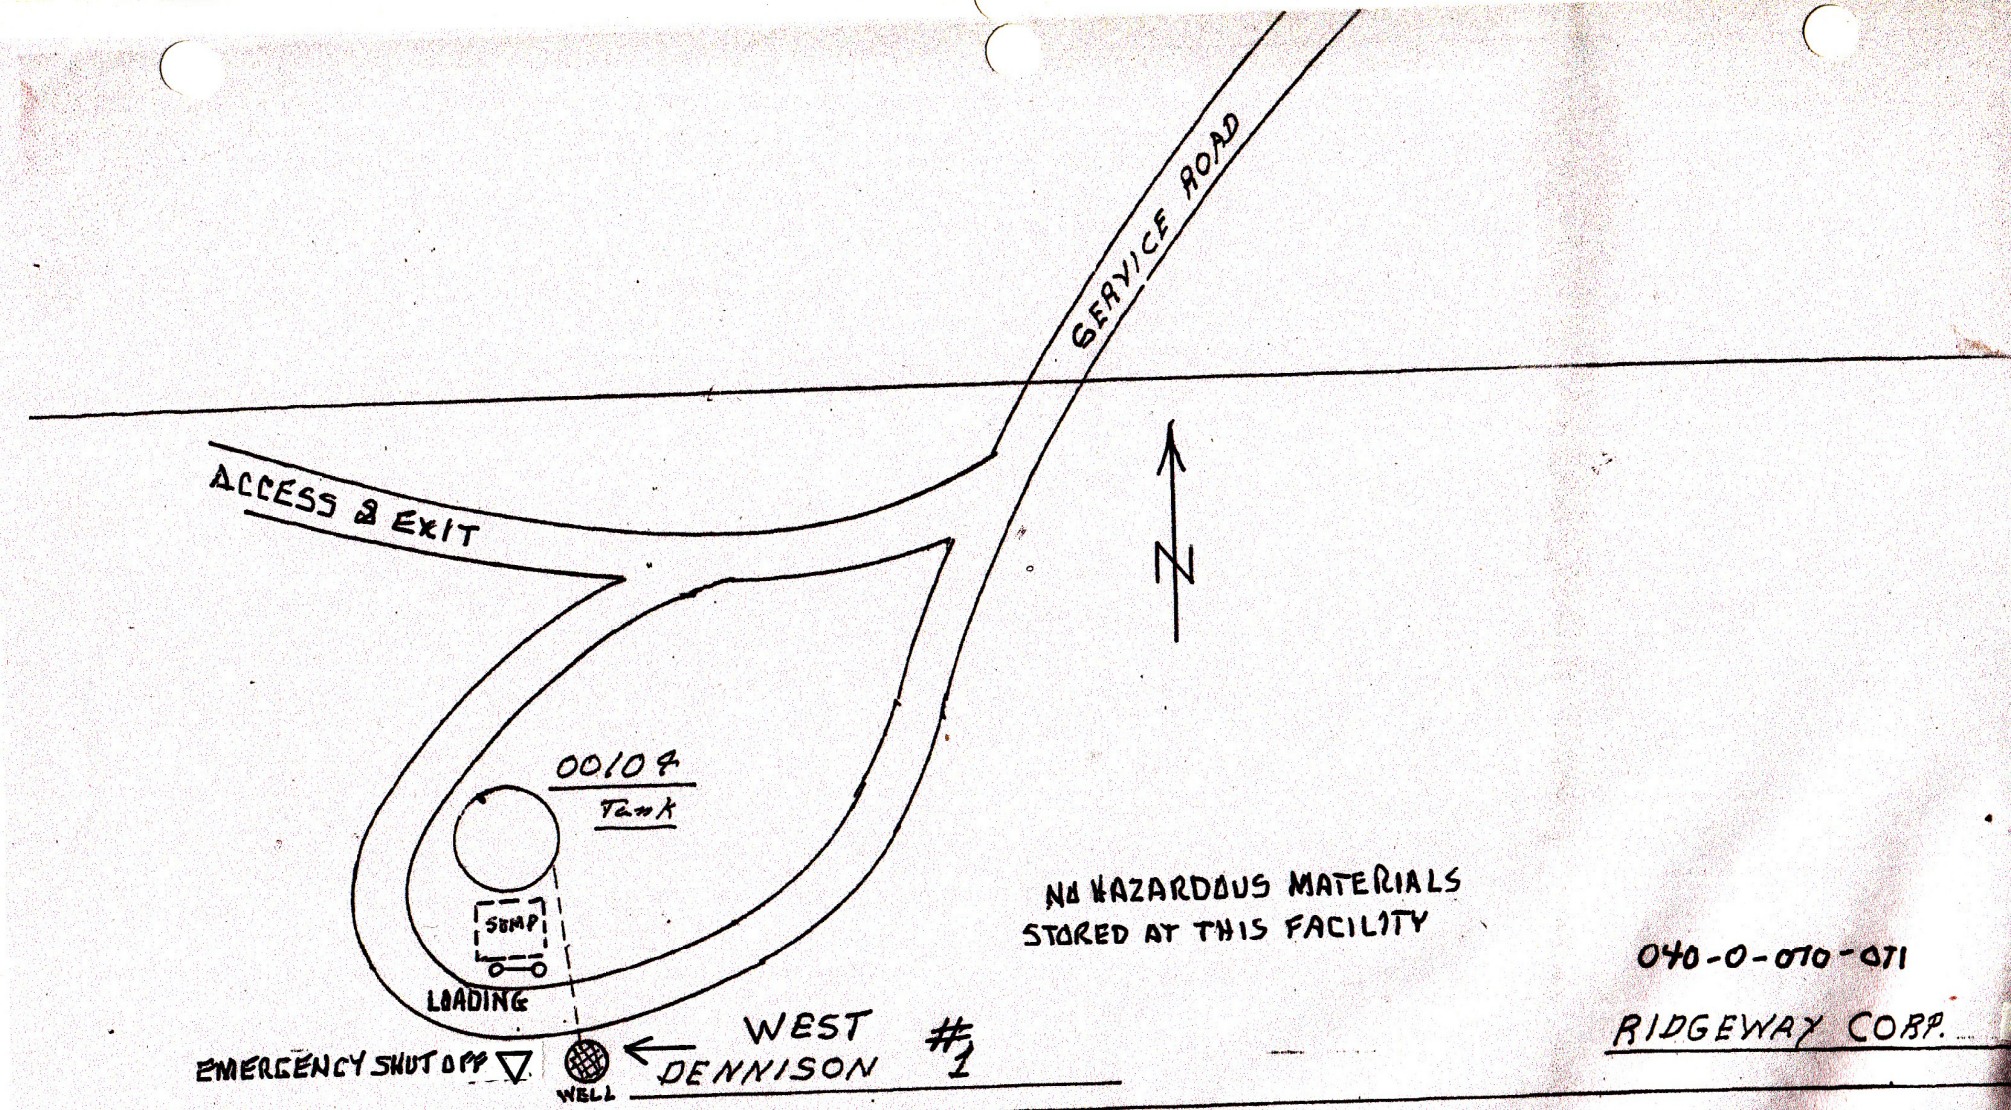
SERVICE ROAD
ACCESS & EXIT
N
00104
Tank
SUMP
LOADING
EMERGENCY SHUT OFF
WELL
WEST DENNISON #1
NO HAZARDOUS MATERIALS STORED AT THIS FACILITY
040-0-010-071
RIDGEWAY CORP.
3" = 1000'