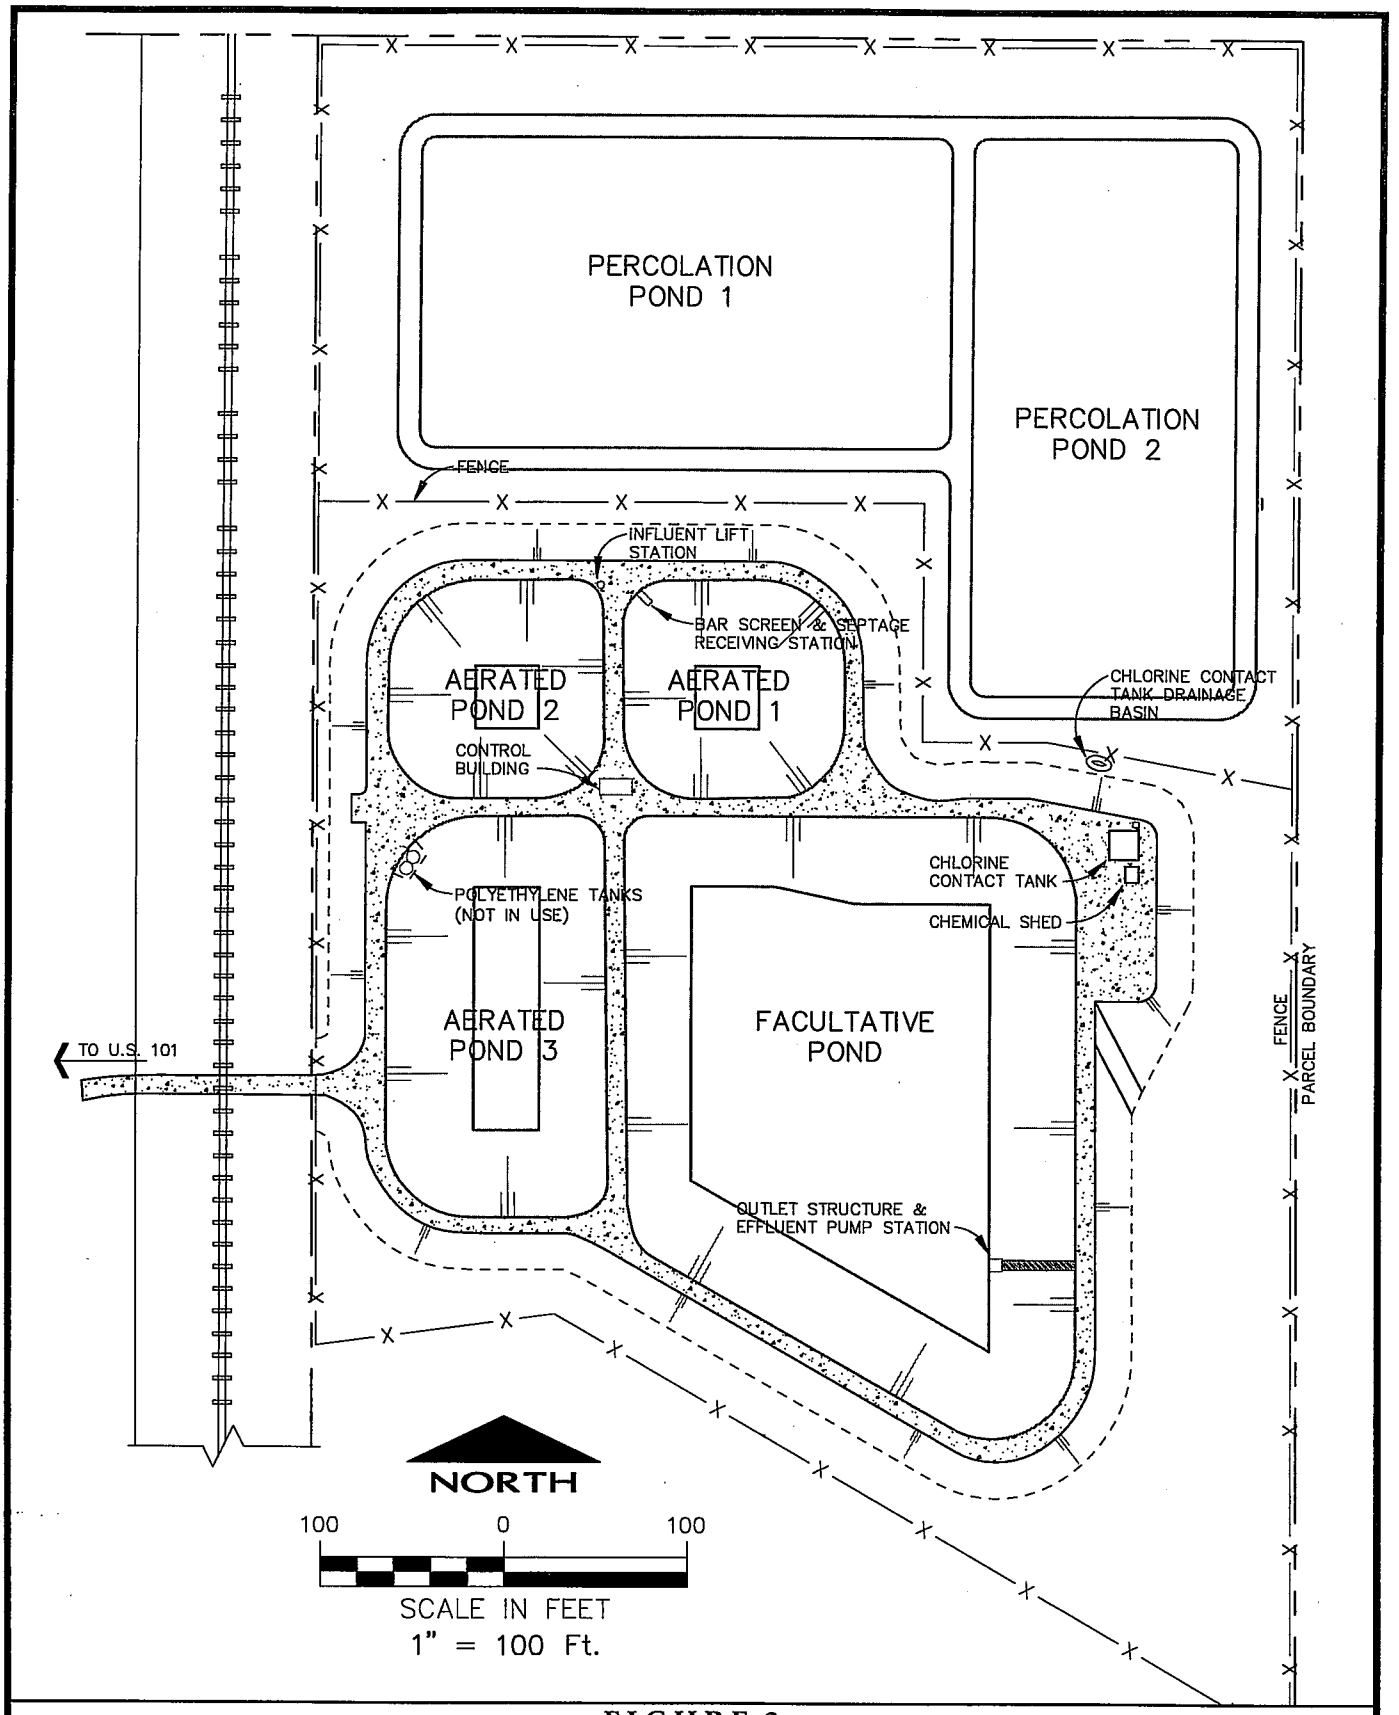

FIGURE 2
TREATMENT PLANT SITE PLAN

REPORT OF WASTE DISCHARGE
HOPLAND PUBLIC UTILITIES DISTRICT

OCTOBER 2005

PREPARED BY
Brelje & Race
CONSULTING CIVIL ENGINEERS

10-25-05 open \2121.8\dwg\2121.8-Exhibit Hopland Wastewater Treat.dwg TAB: LAYOUT1 VIEW: PS1

ATTACHMENT B