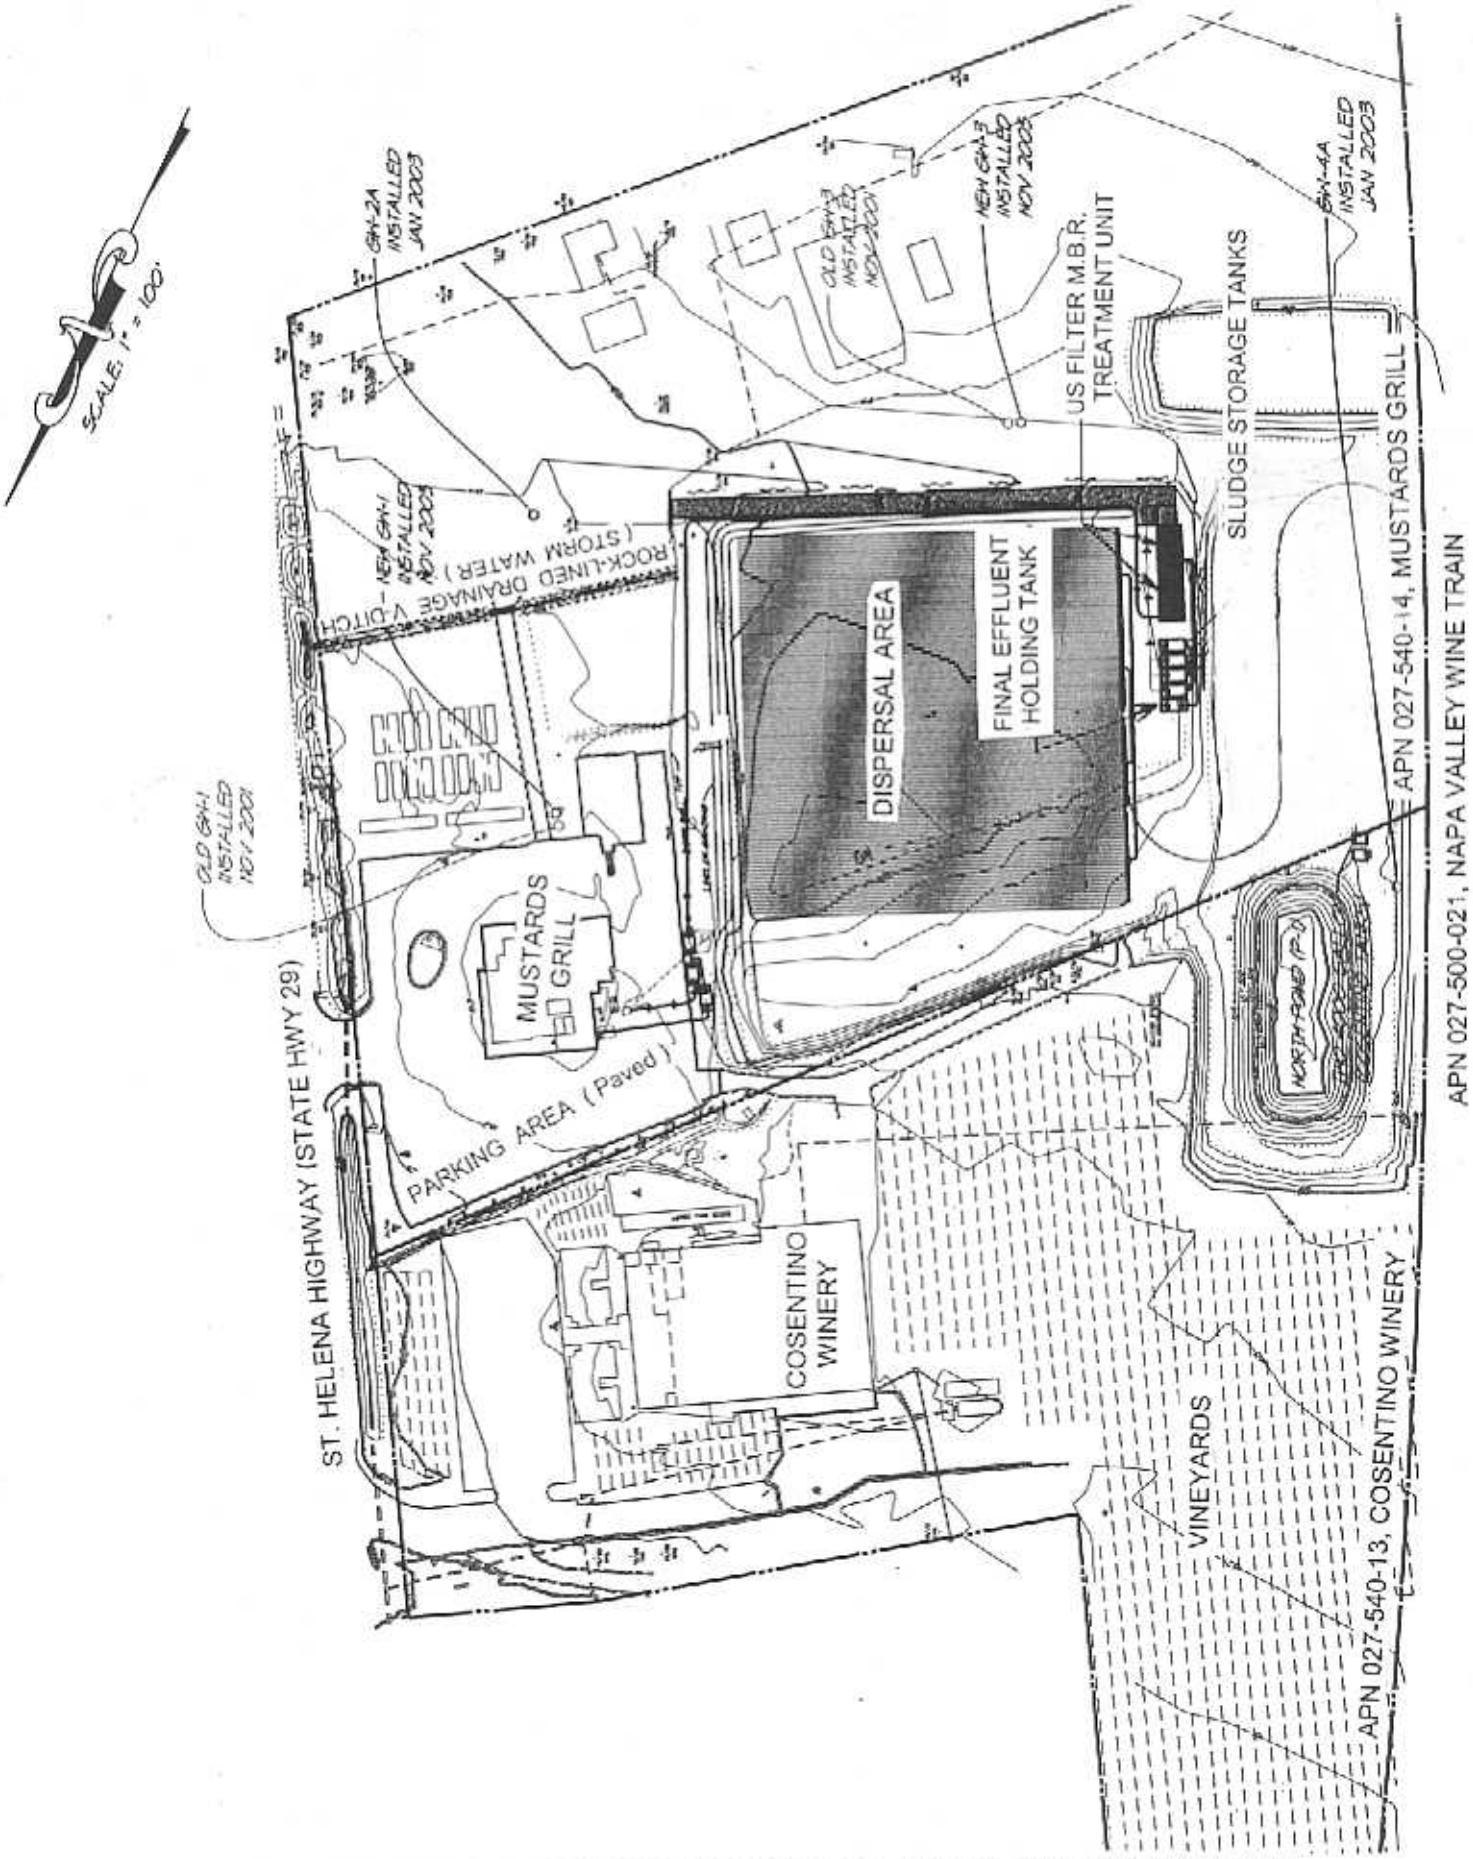

ATTACHMENT A - MUSTARDS GRILL, FACILITY SITE PLAN