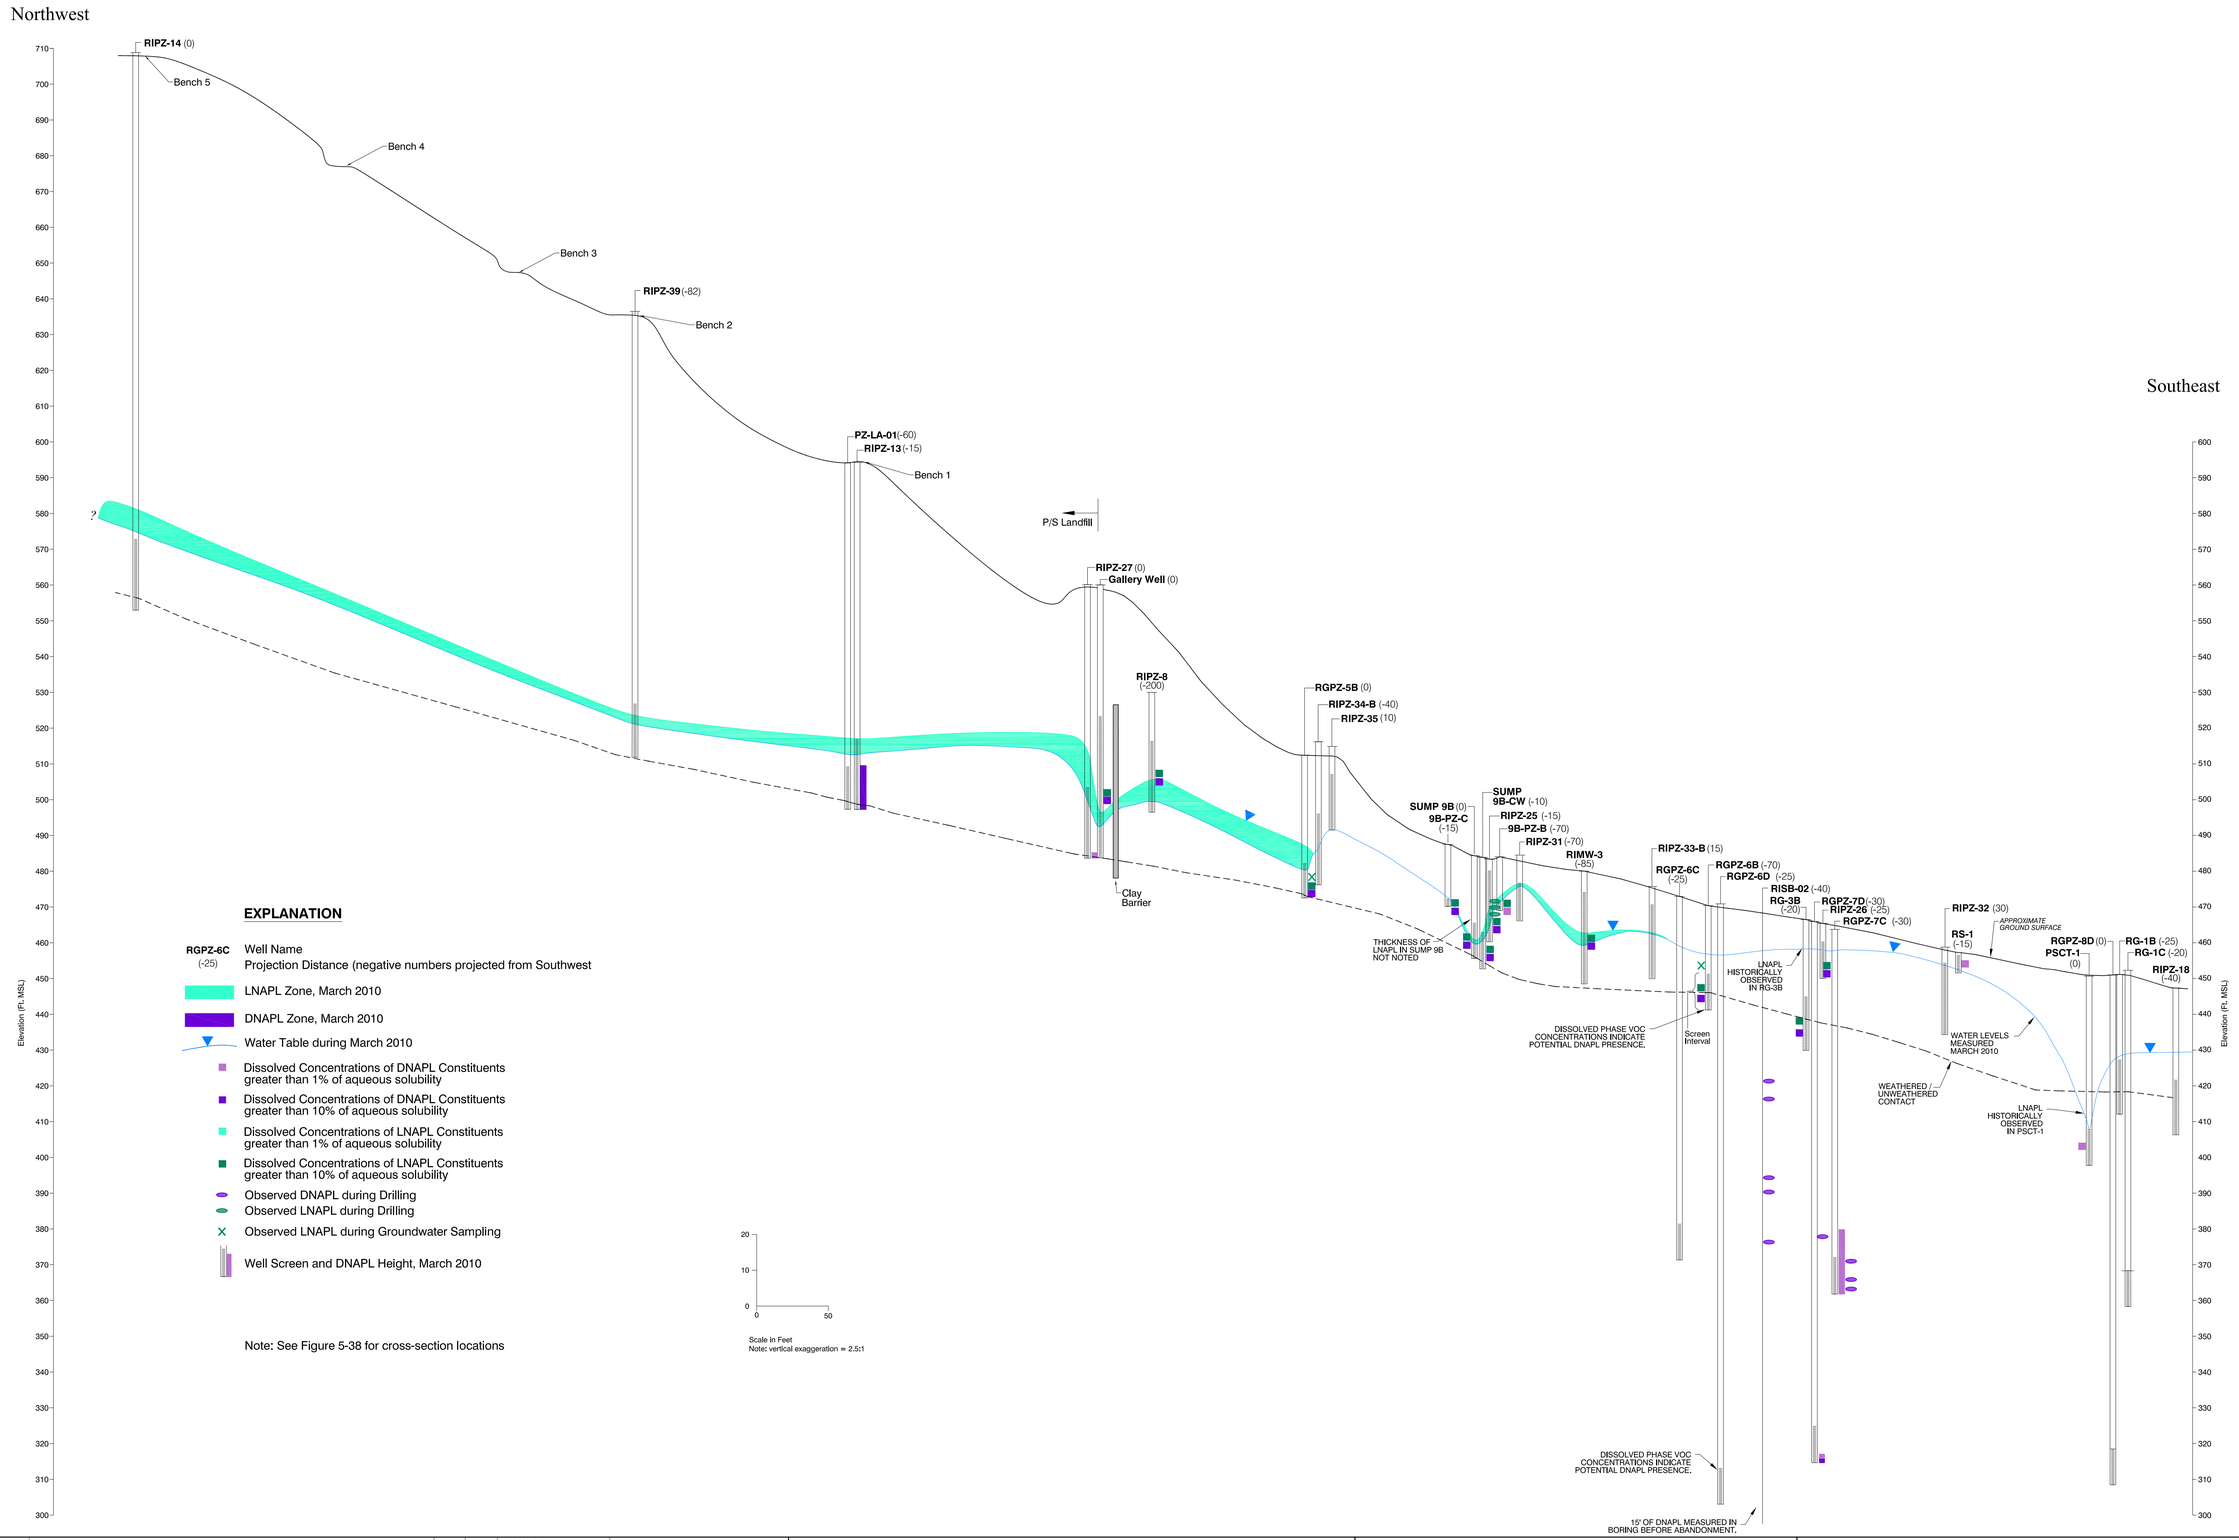

NO.	DATE	REVISIONS	BY	CHK

DRAWN: PCB	PROJECT NO: 4088097619		
ENGINEER:	SCALE: 1"= 400'		
CHECKED: NAM	APPROVED: WJF		
DATE: 1/2011	DATE: 1/2011		

Final Remedial Investigation Report

Casmalia Resources Superfund Site
Casmalia, California

North-South Cross-Section
P/S Landfill and Central Drainage Area

FIGURE **5-36**
SHEET: **1** OF **1**
REVISION NUMBER: 0
DATE: January 2011