RIGHT OF WAY DETAILS

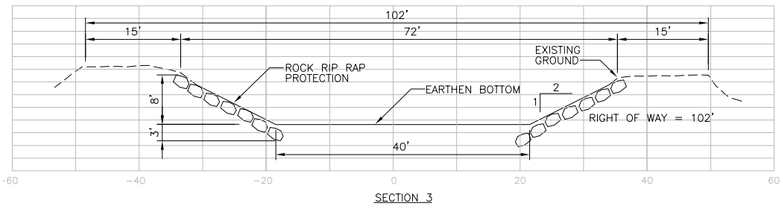

SECTION 3

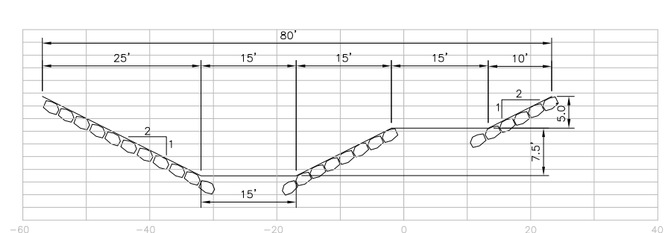

SECTION 4A

EXHIBIT PLAN
SCALE: 1" = 300'

300 0 300 600
SCALE: 1" = 300'

D			
C			
B			
A			
△	REVISION DESCRIPTION	APP.	DATE

HDR Engineering, Inc.

DESIGNED B.D | DRAWN M.M. | CHECKED B.D
PROJ. ENG. BRIAN J. DOEING | RECOMMENDED
REG. NO. 48984 DATE 4-12-05 | APPROVED

COUNTY OF VENTURA – PUBLIC WORKS AGENCY
VENTURA COUNTY WATERSHED PROTECTION DISTRICT

SPEC. NO. –
PROJ. NO. –

BROWN BARRANCA
STORM DRAIN
RIGHT OF WAY

SHEET 1
OF 1
DRAWING NO.