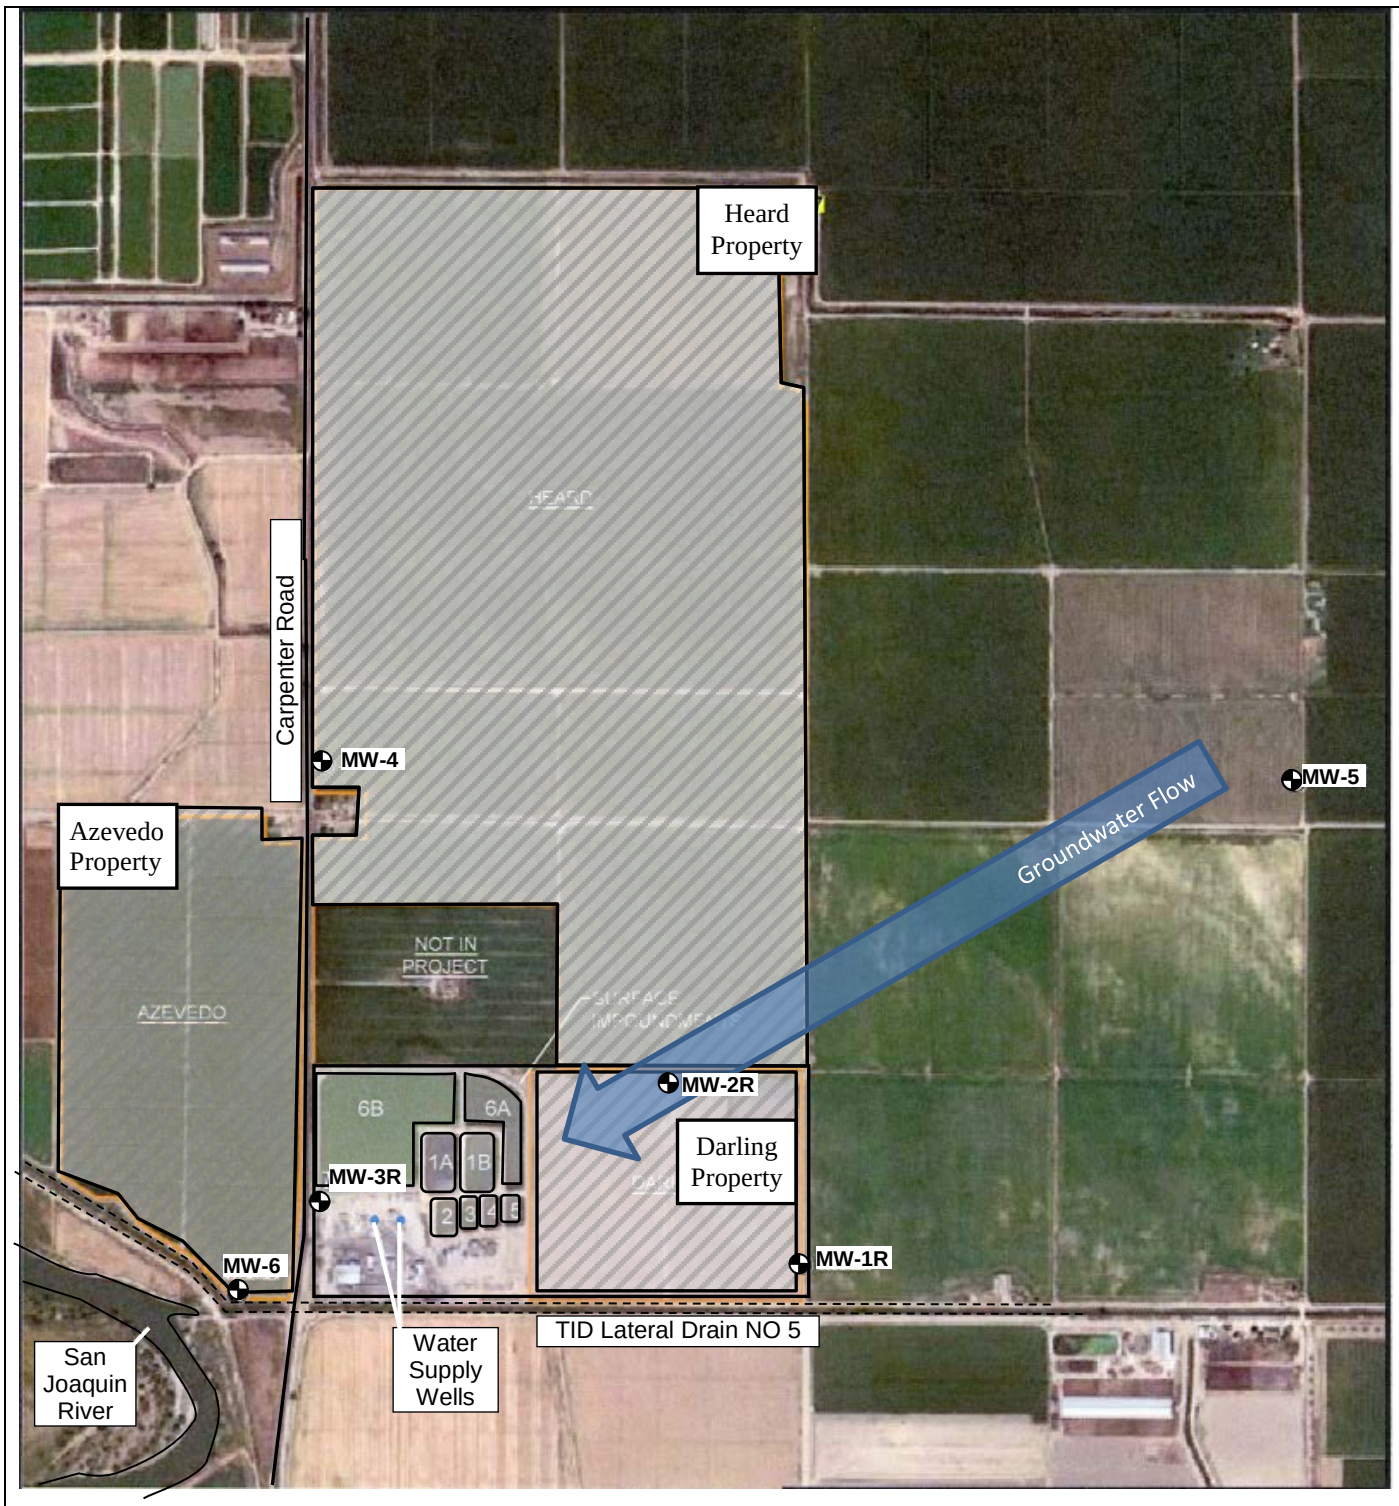

Drawing Reference:	SITE PLAN	
DJH Engineering April 2011 Report of Waste Discharge	DARLING INTERNATIONAL, INC. 11946 CARPENTER ROAD, CROWS LANDING STANISLAUS COUNTY	N W E S approx. scale 1 in. = 1,960 ft.