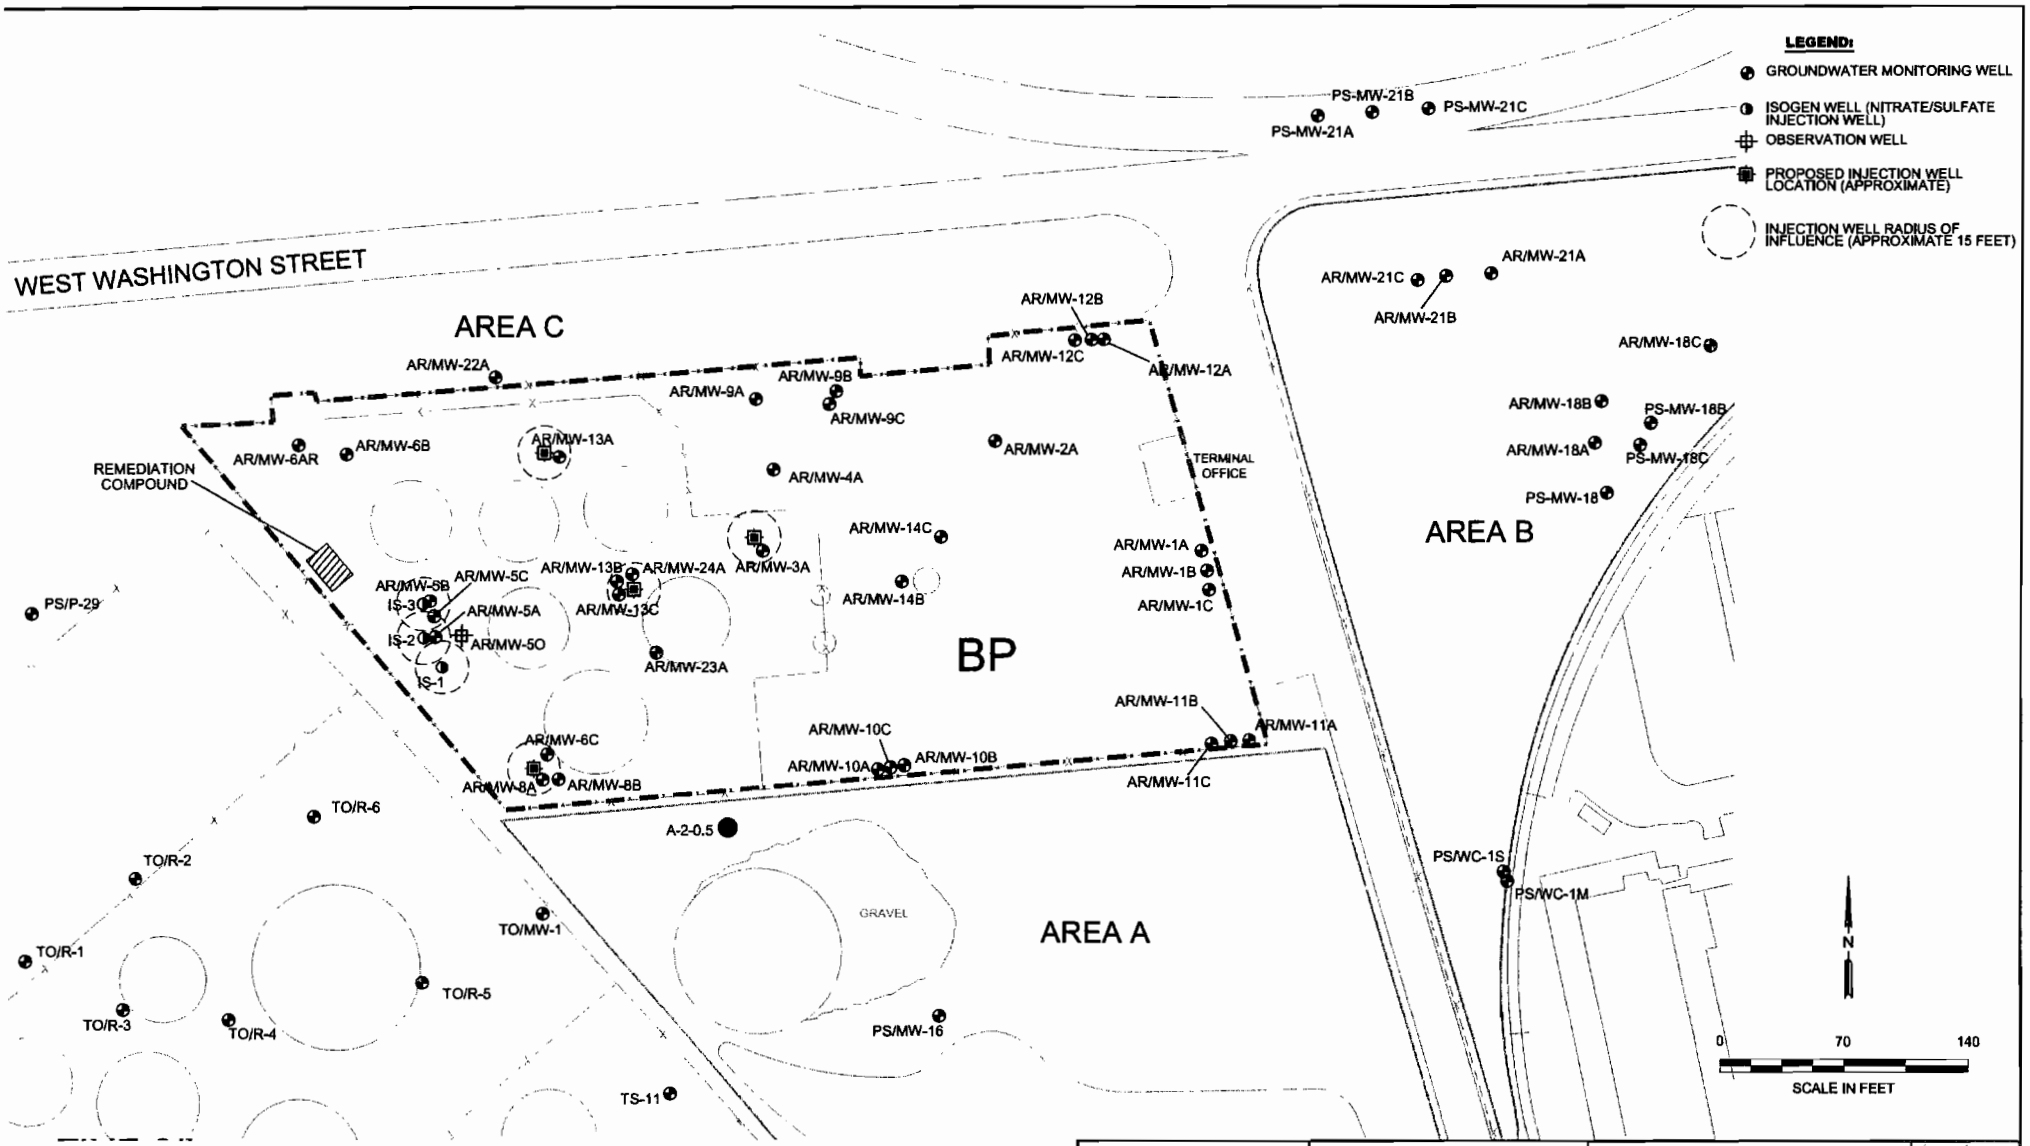

SECOR
3017 KILGORE ROAD, SUITE 100
RANCHO CORDOVA, CALIFORNIA
PHONE: (916) 861-0400/861-0430 (FAX)

FOR:
BP STOCKTON TERMINAL #40T
2700 WASHINGTON STREET
STOCKTON, CALIFORNIA

SITE PLAN WITH PROPOSED INJECTION WELLS

Attachment **A**

JOB NUMBER:	DRAWN BY:	CHECKED BY:	APPROVED BY:	DATE:
77BP.0040T.01	CDH	KS	KS	4/16/07

FILEPATH:Q:\CADD-77\BP-ARCO_BP Valley Portfolio\0040T\40T SITE PLAN WITH PROPOSED.dwg | Layout Tab: SITE PLAN | Drafter: CHOLT | Apr 16, 2007 at 13:06