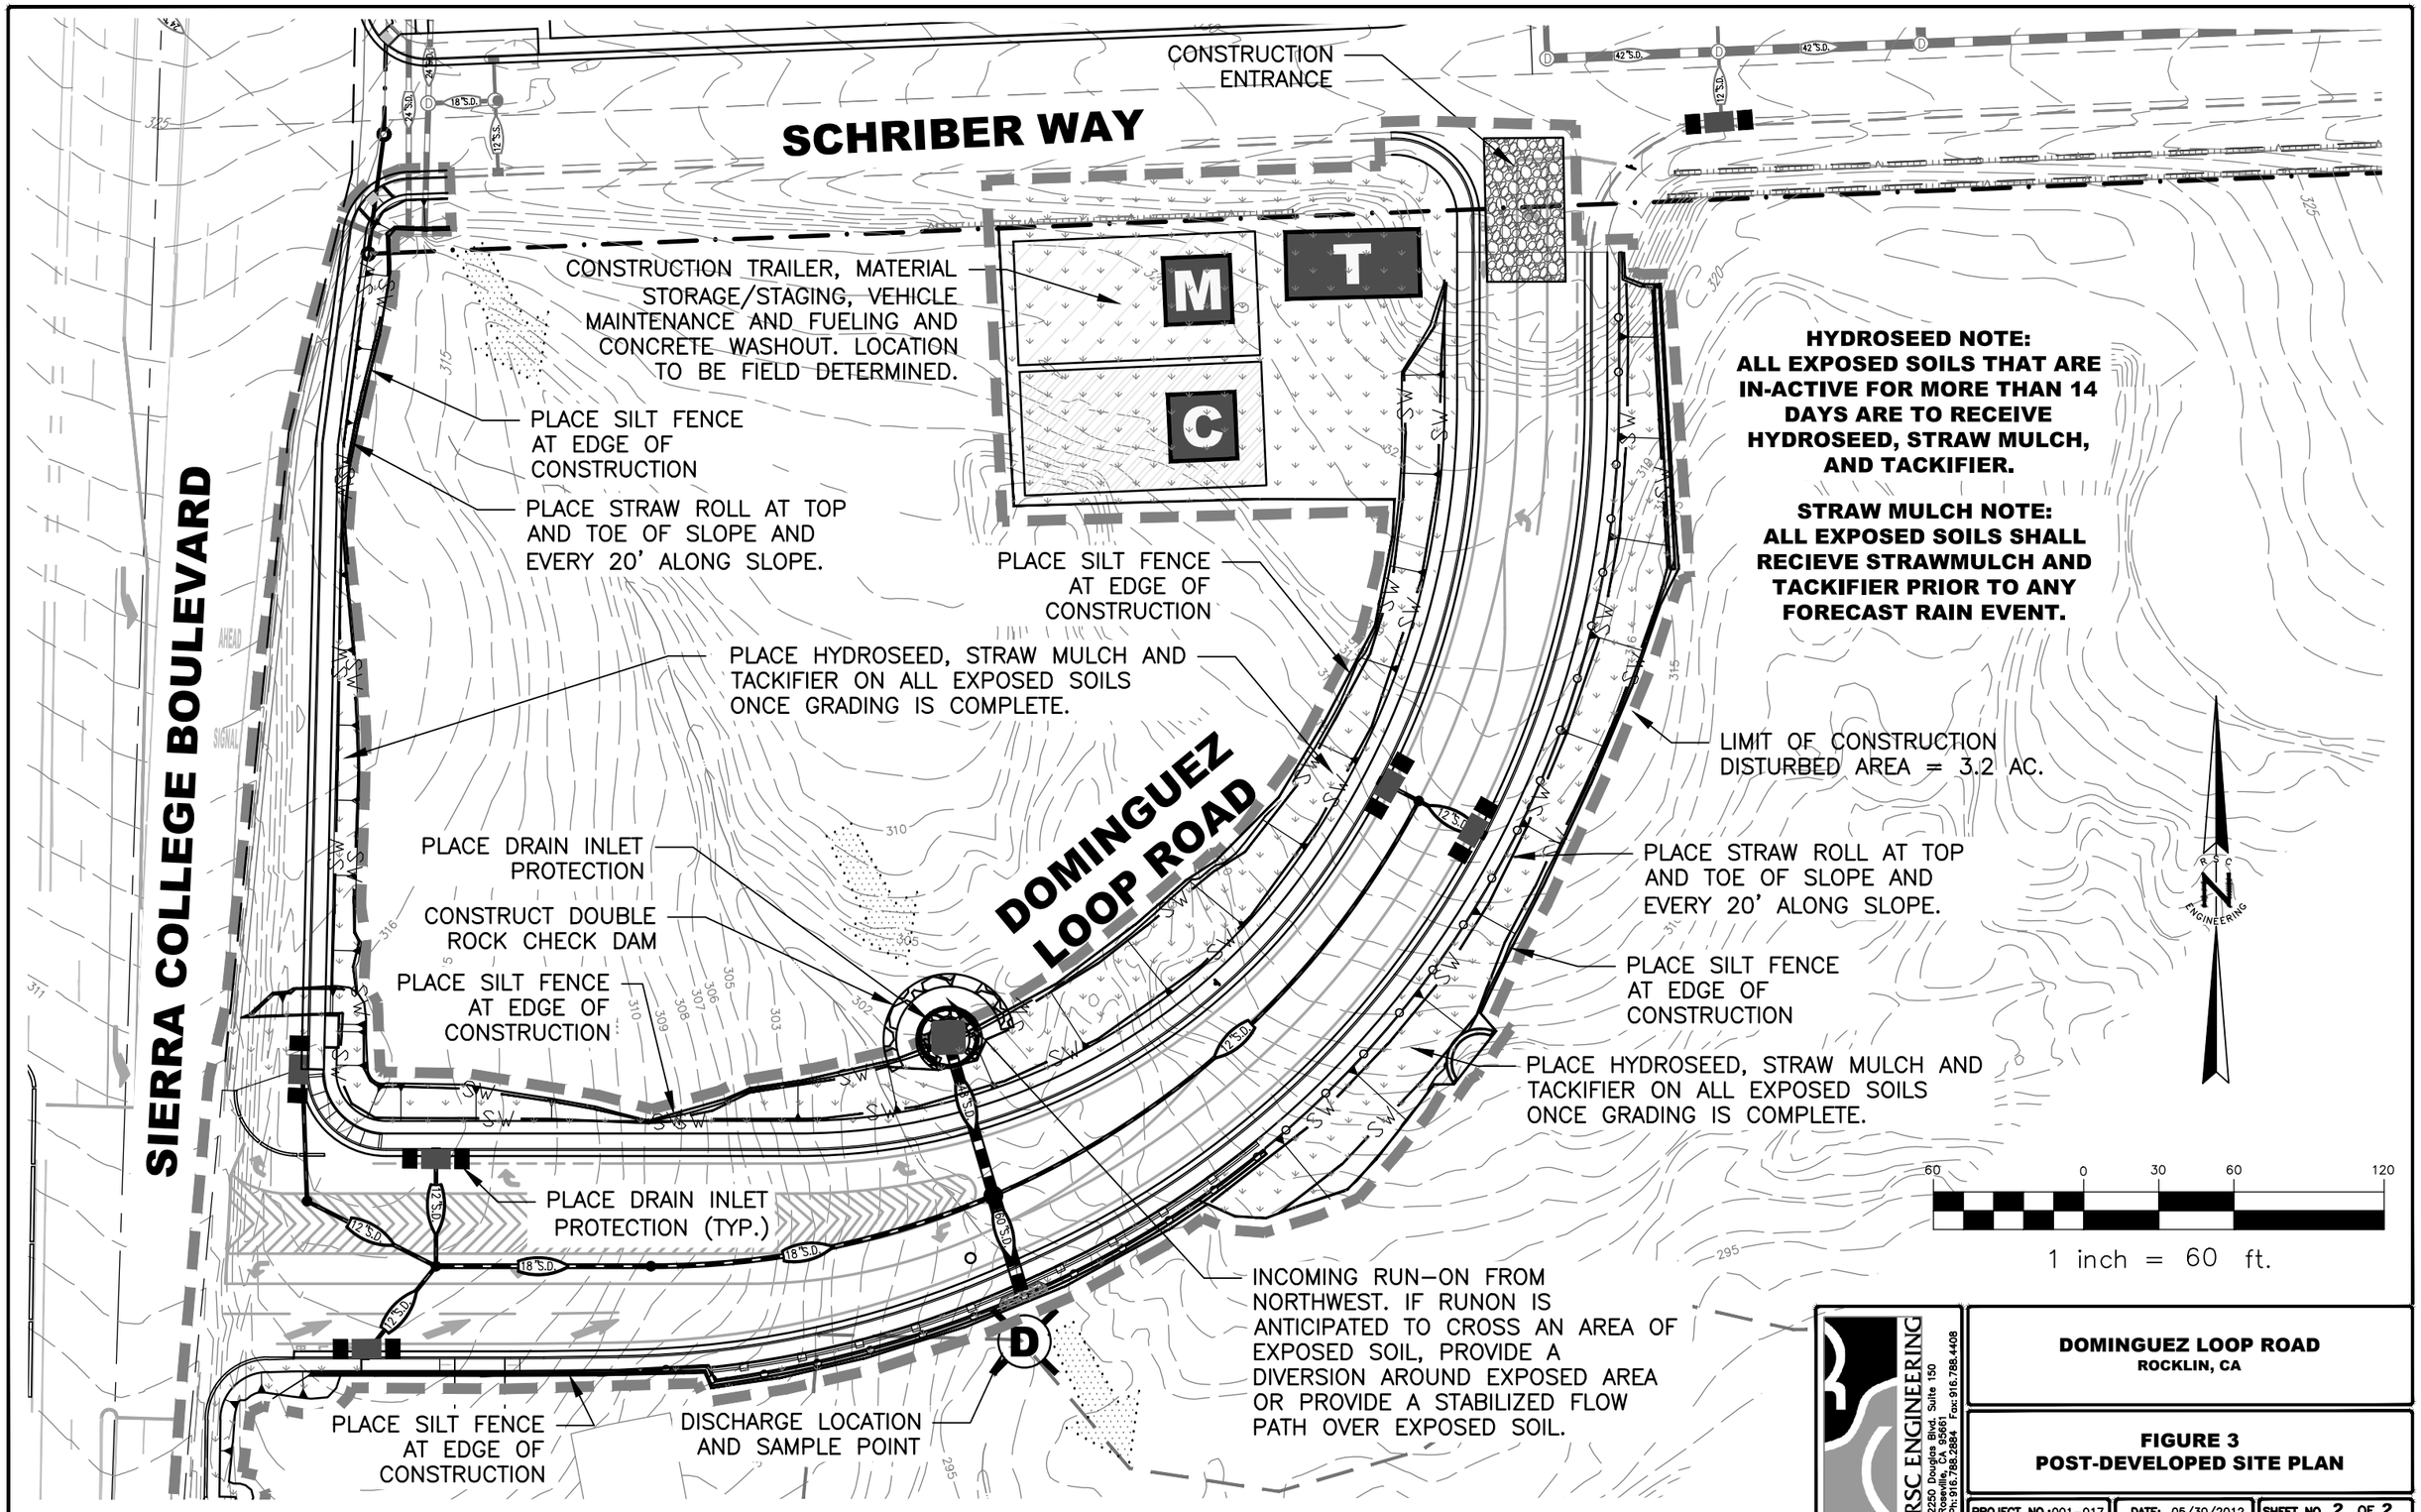

DOMINGUEZ LOOP ROAD
ROCKLIN, CA

FIGURE 3
POST-DEVELOPED SITE PLAN

PROJECT NO.: 001-017	DATE: 05/30/2012	SHEET NO. 2 OF 2