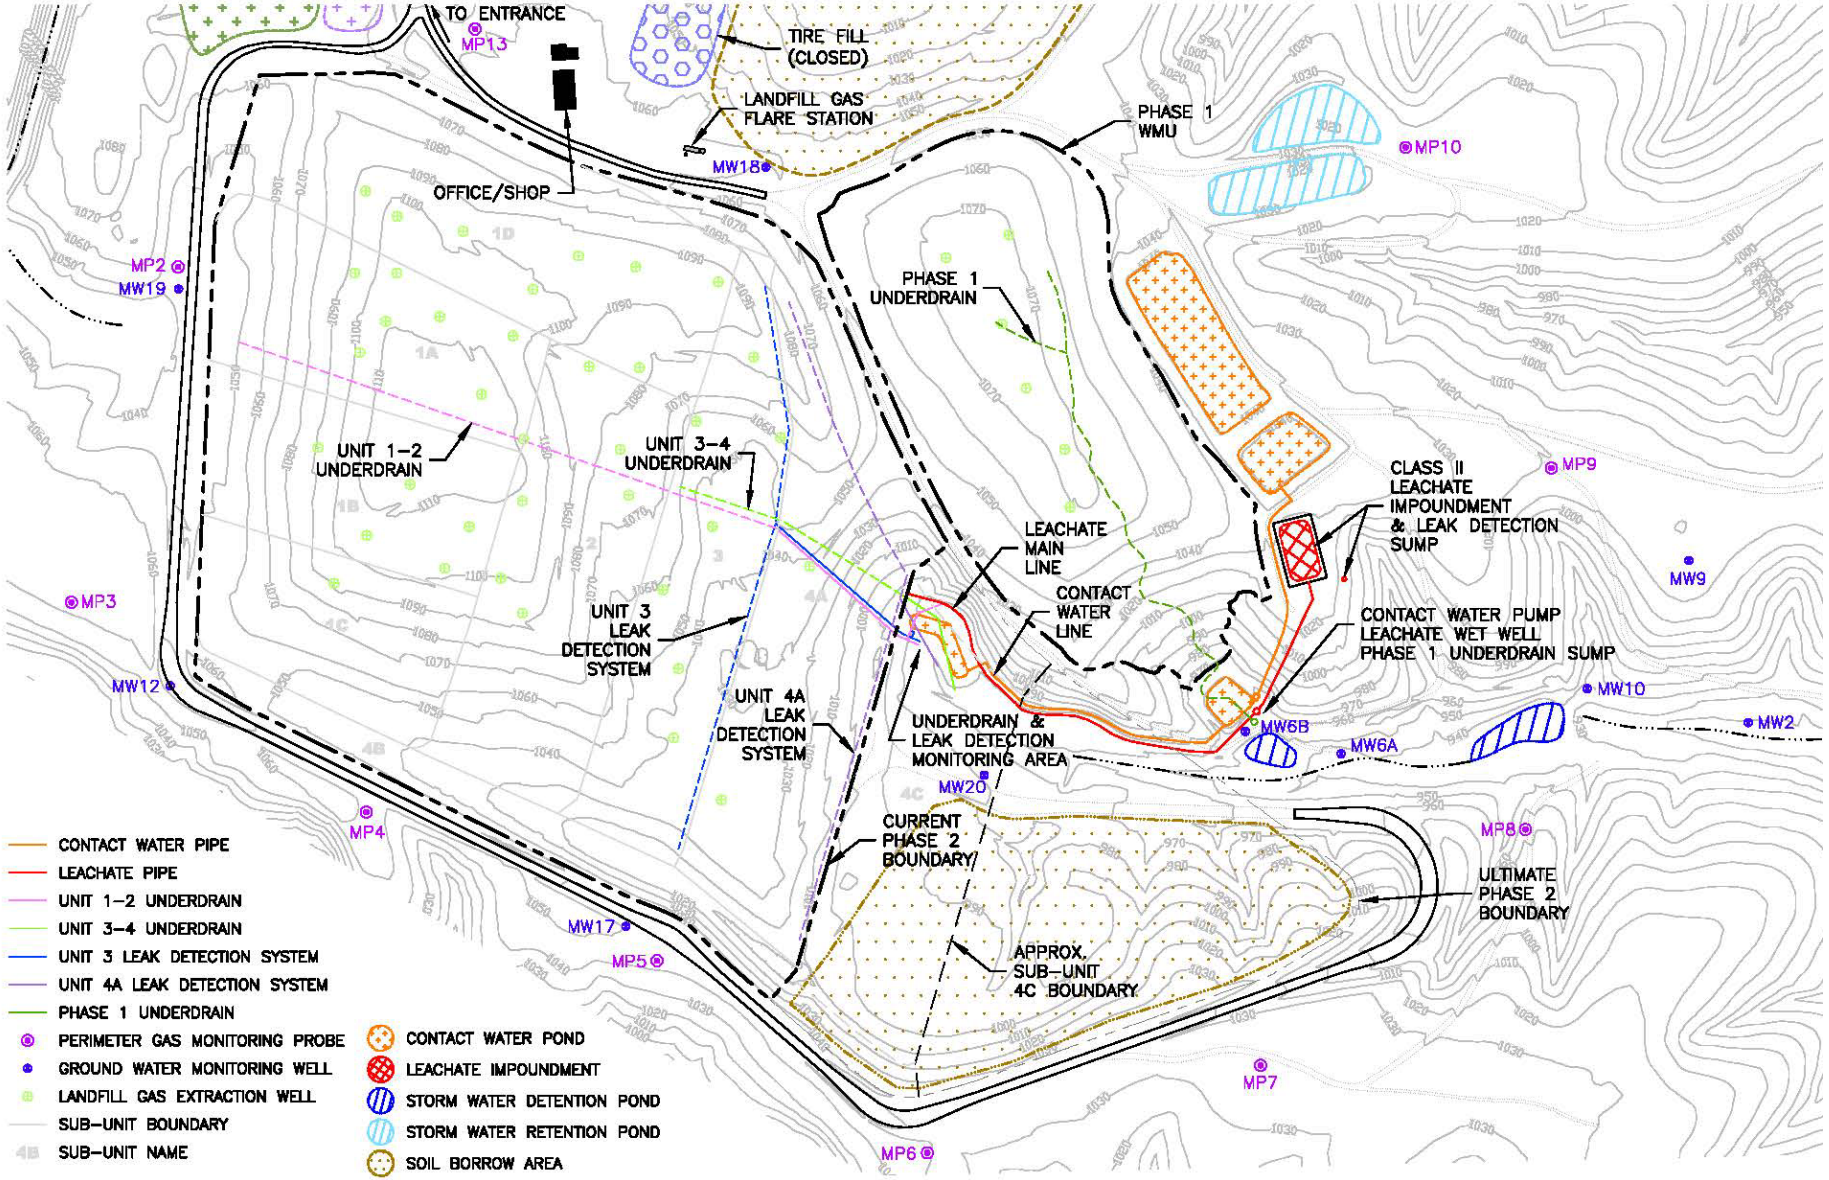

Scale: 1" = 500'

N W E S

Drawing Reference:

Shasta County Department of Public Works, 2015

SITE PLAN 2

Discharger: Shasta County and City of Redding

Facility: West Central Landfill Class III MWS Landfill

County: Shasta