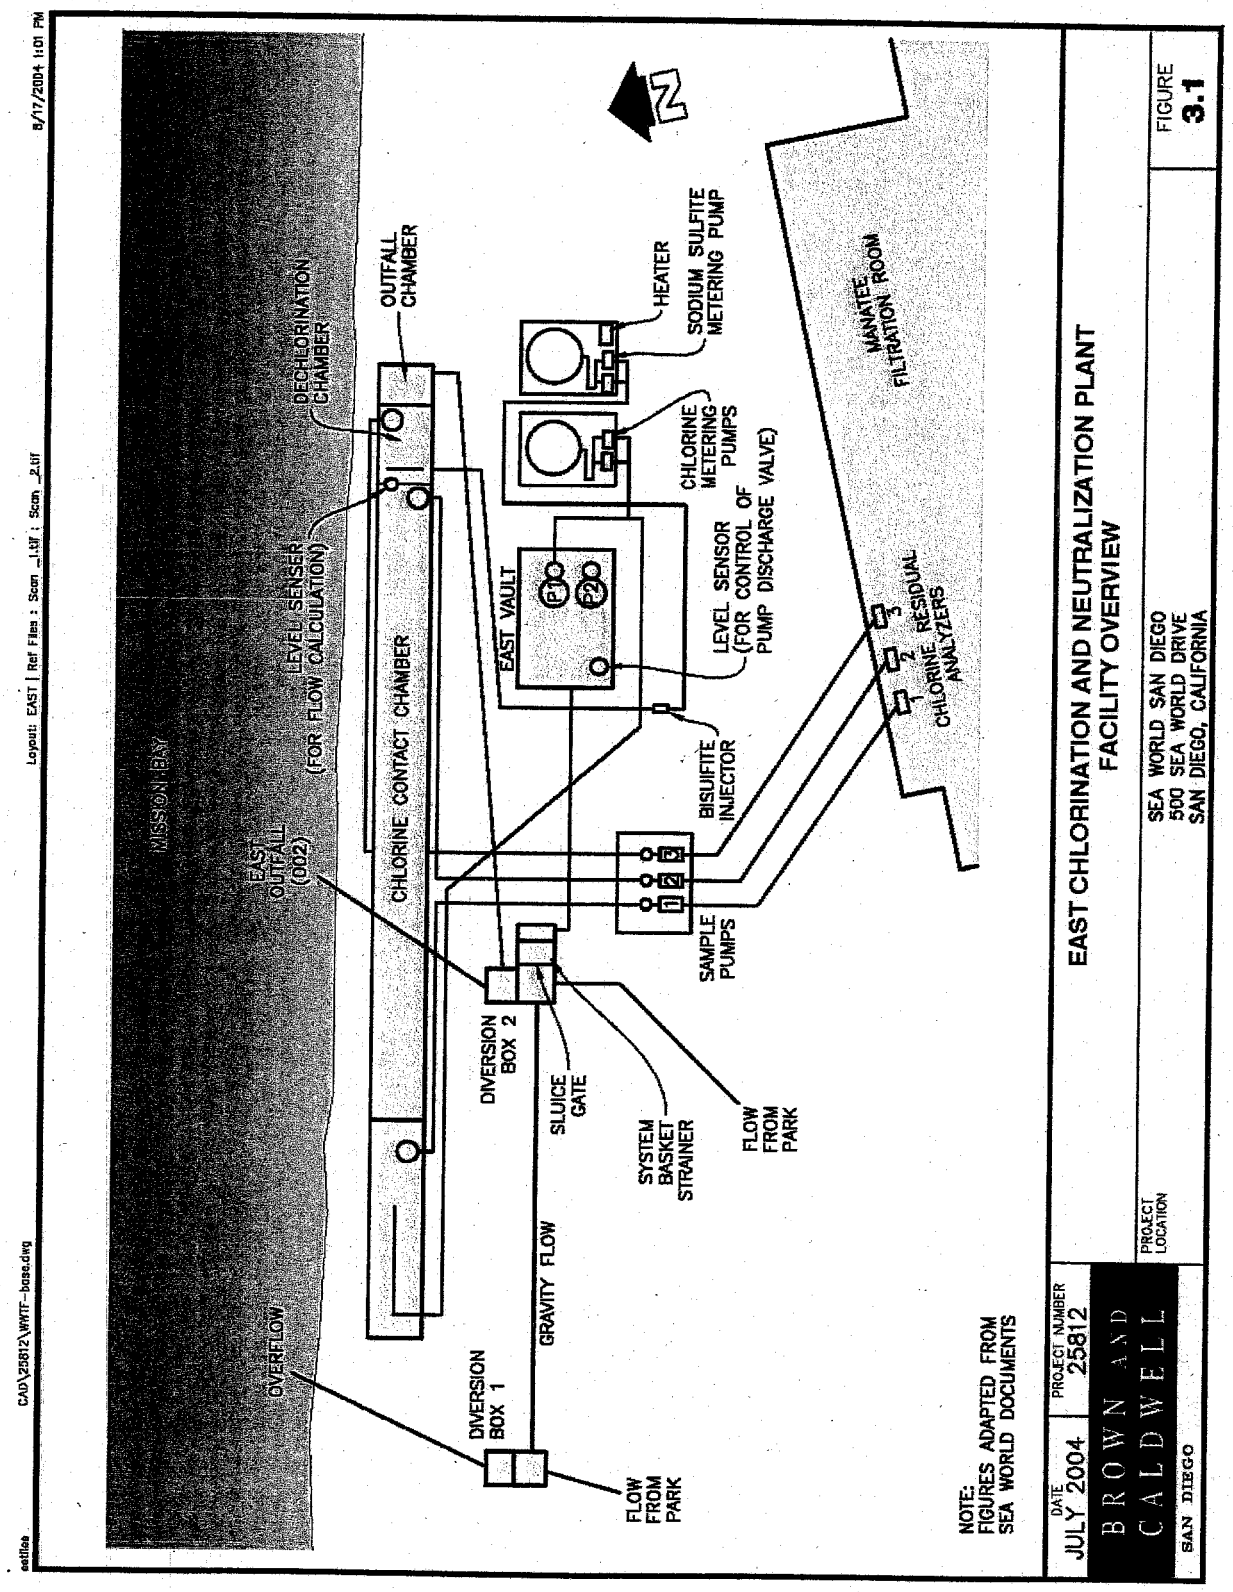

Figure 3-1. East Water Treatment Facility

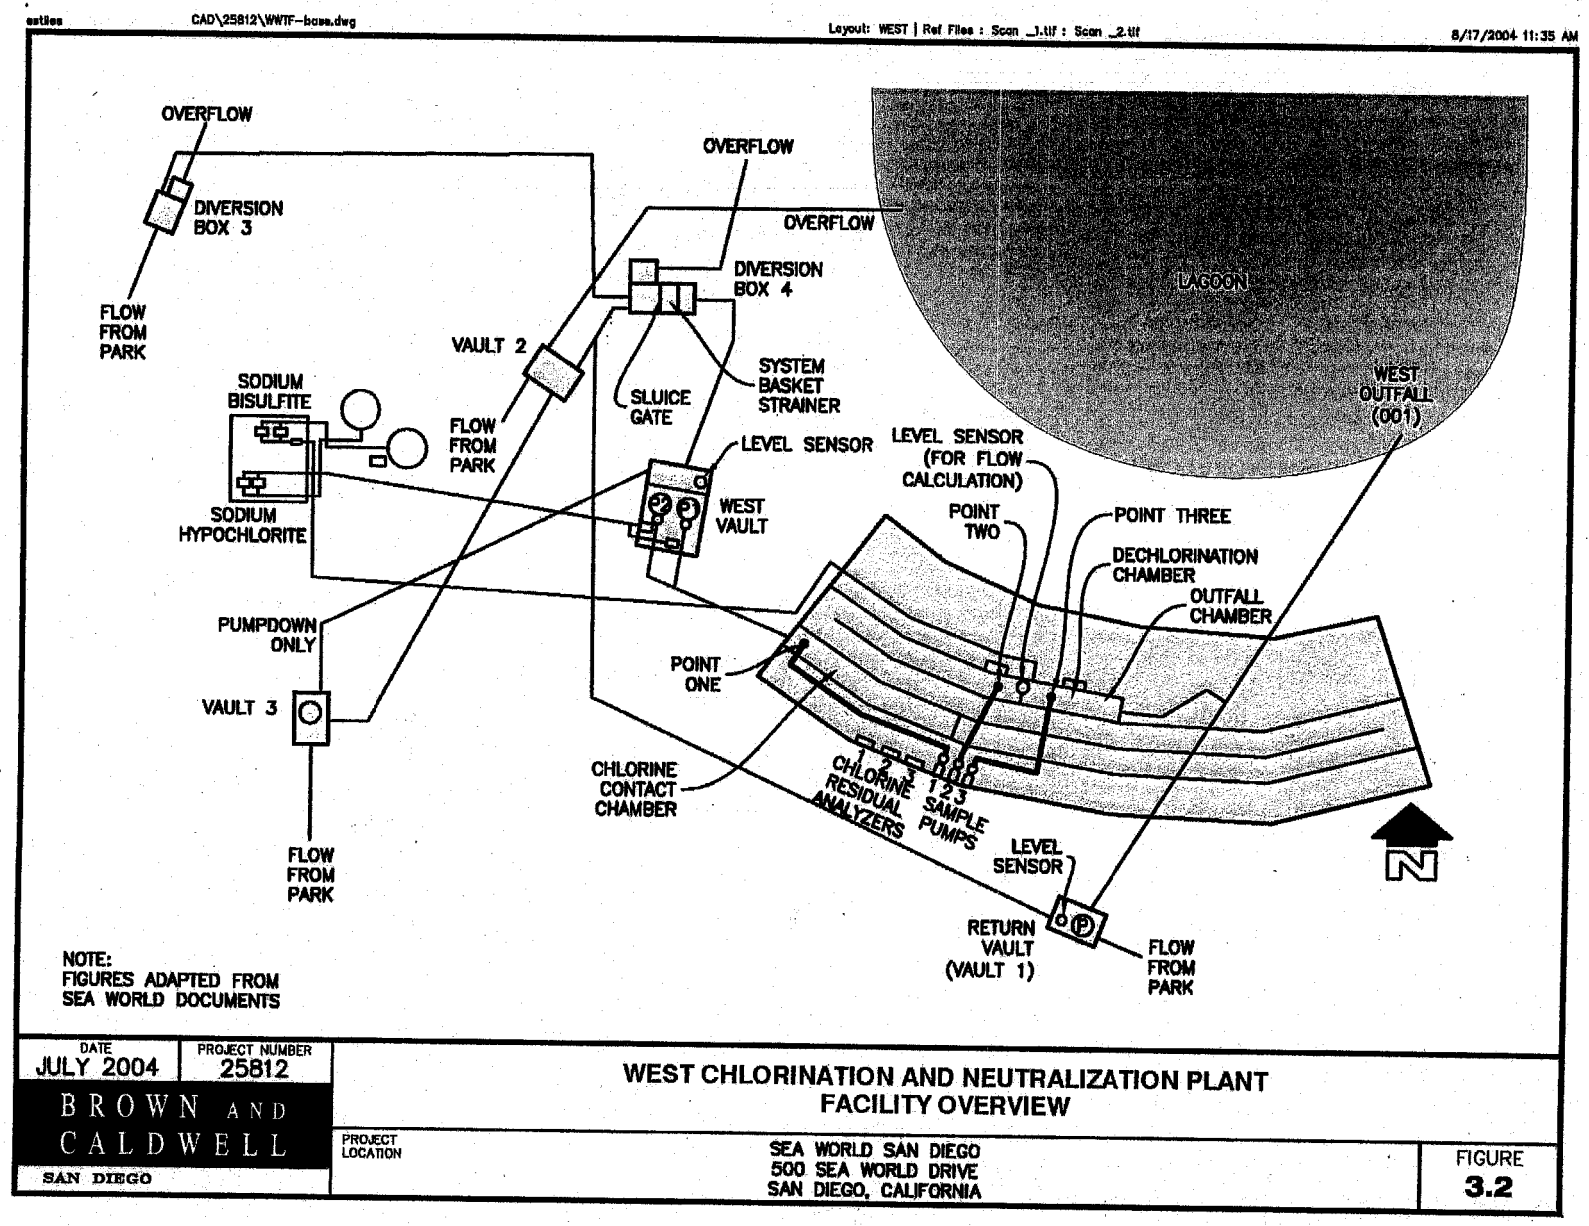

Figure 3-2. West Water Treatment Facility

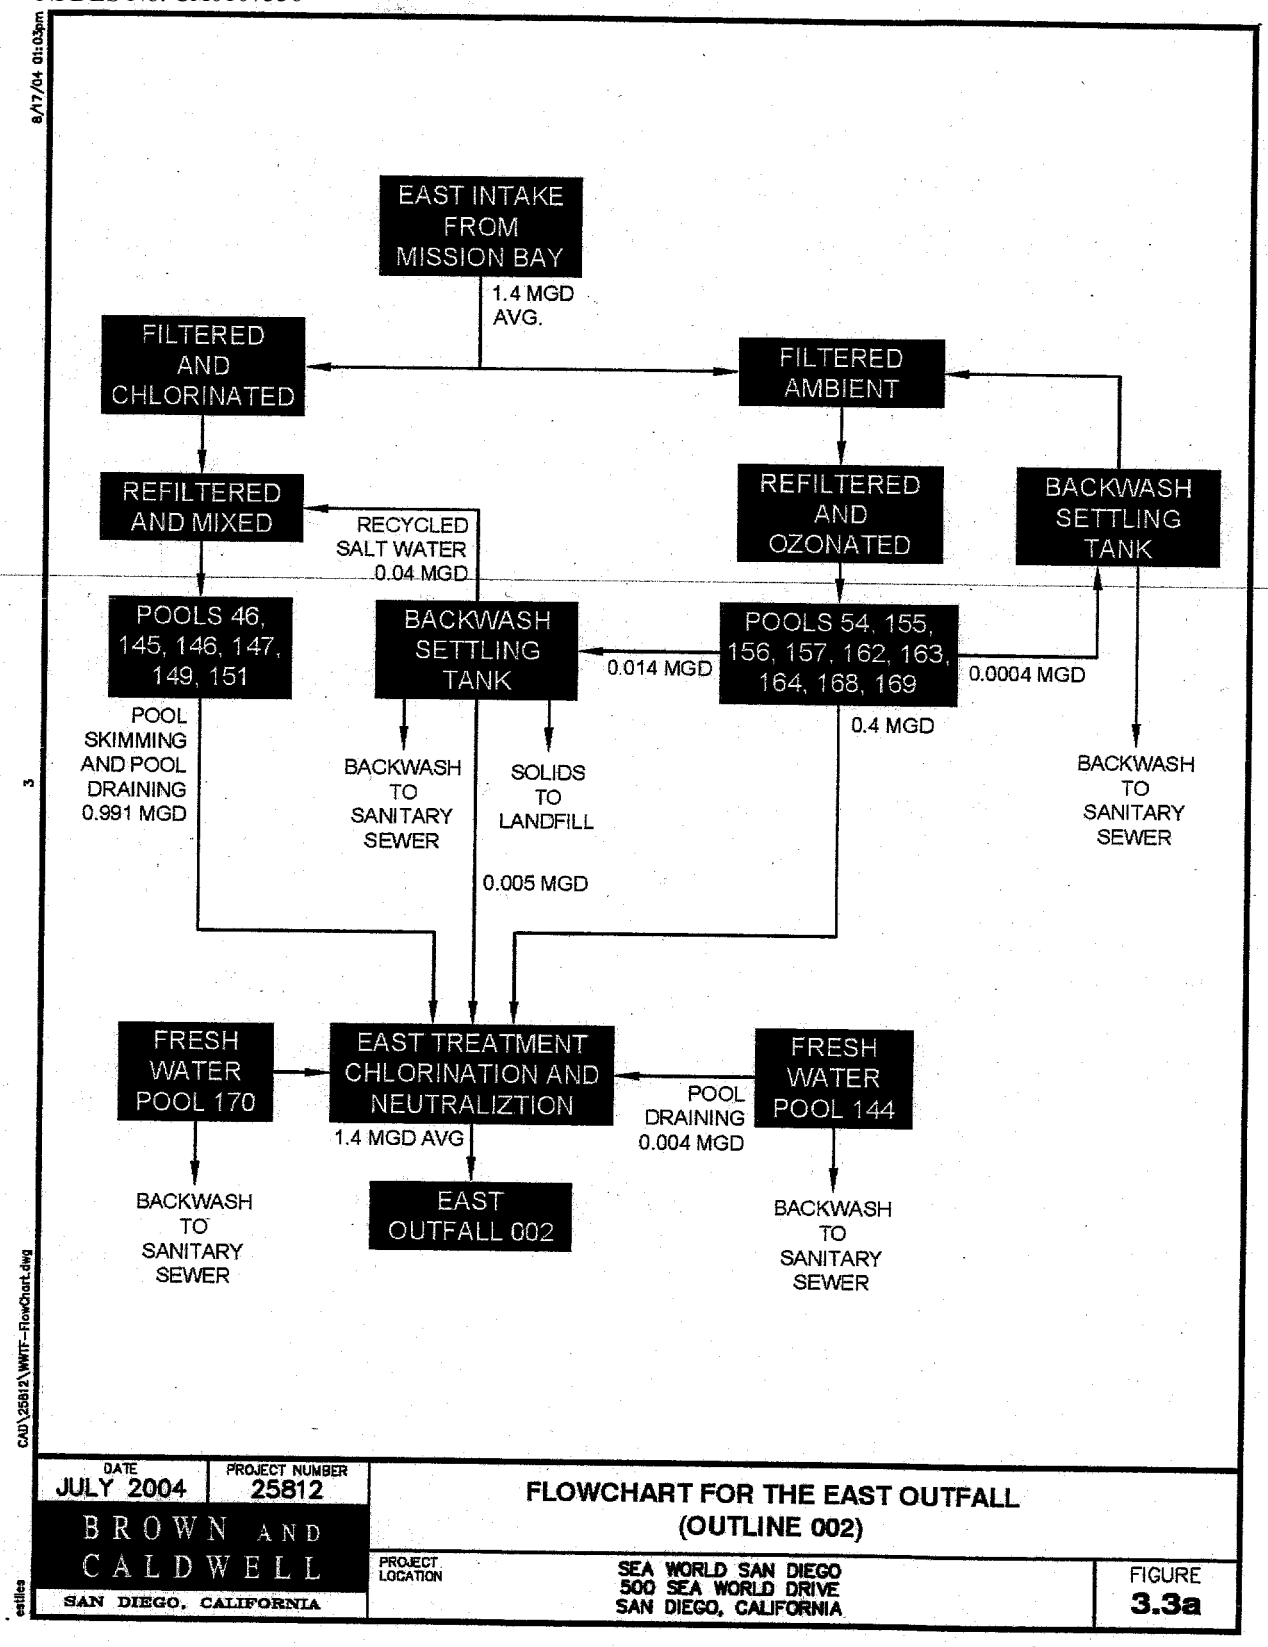

Figure 3-3a. Flow Schematic for East Outfall

Attachment C - Flow Schematics

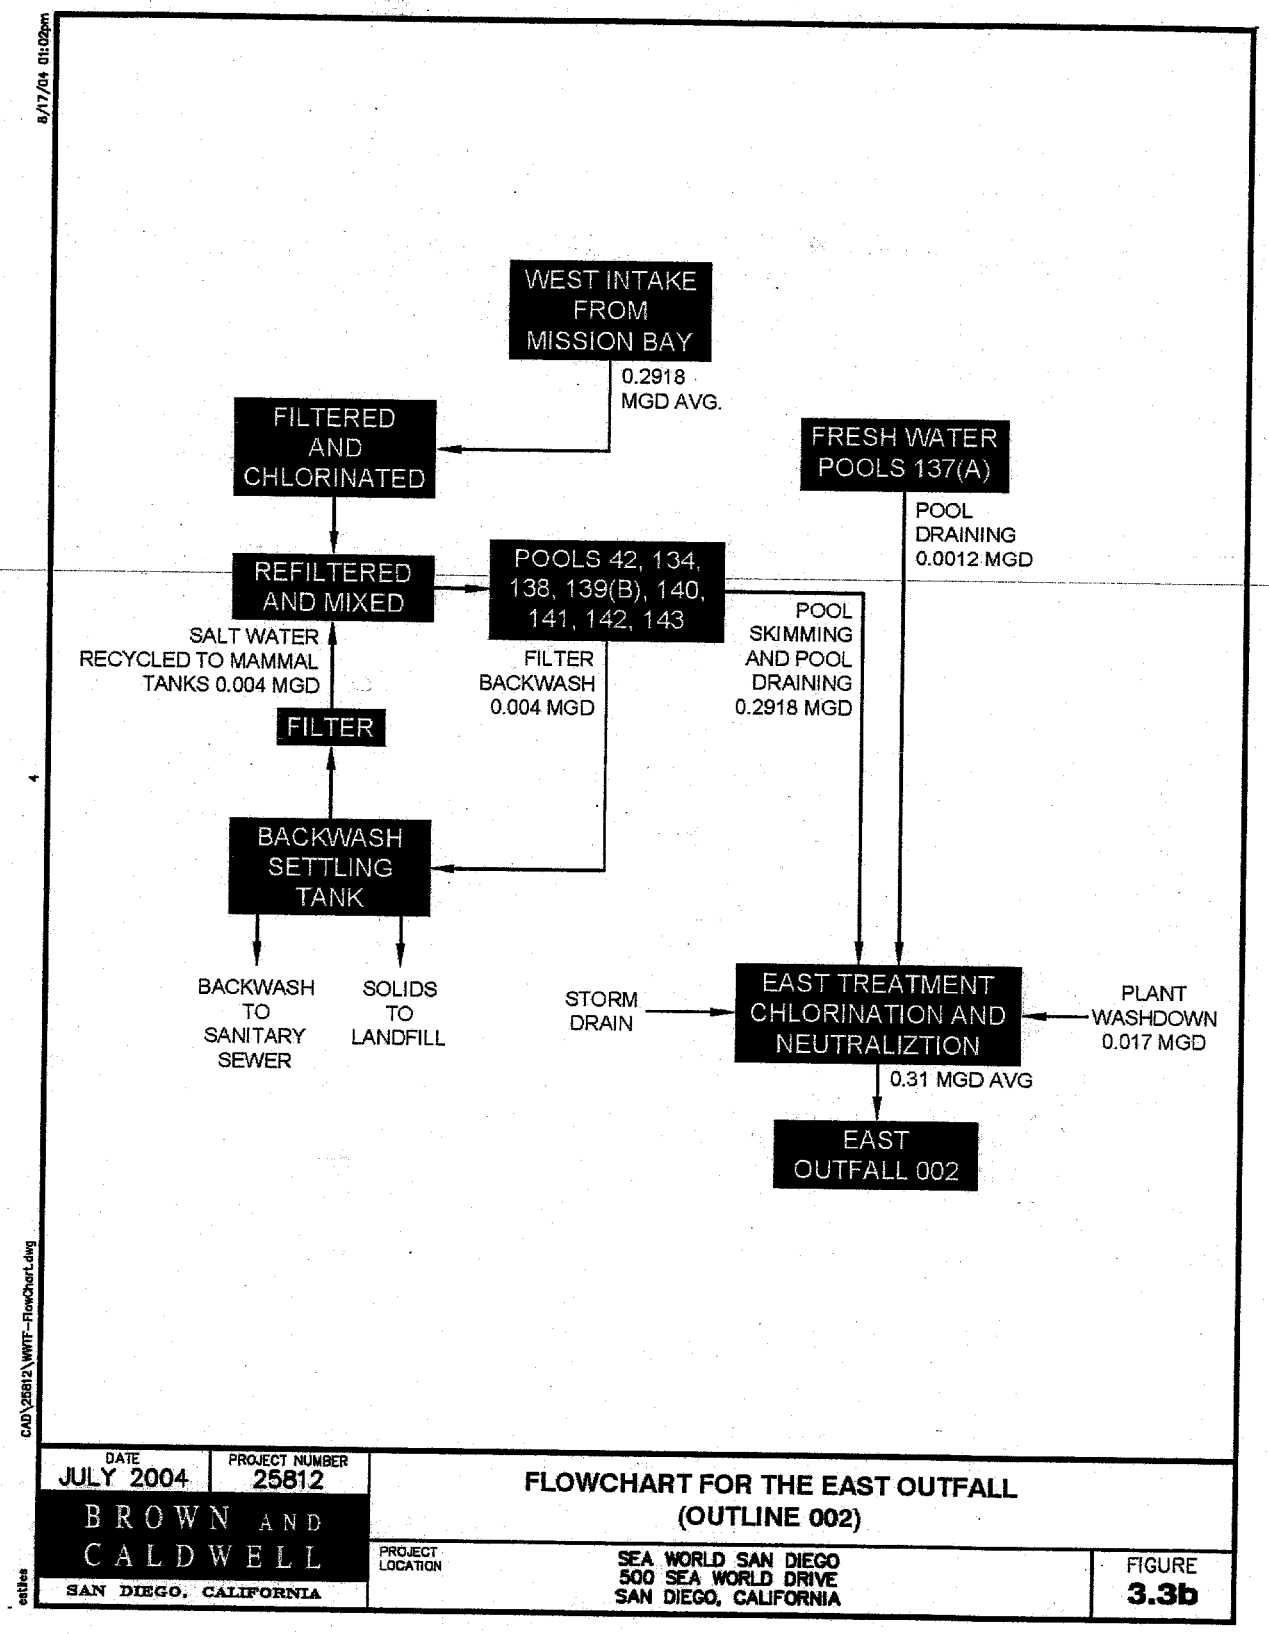

Figure 3-3b. Flow Schematic for East Outfall

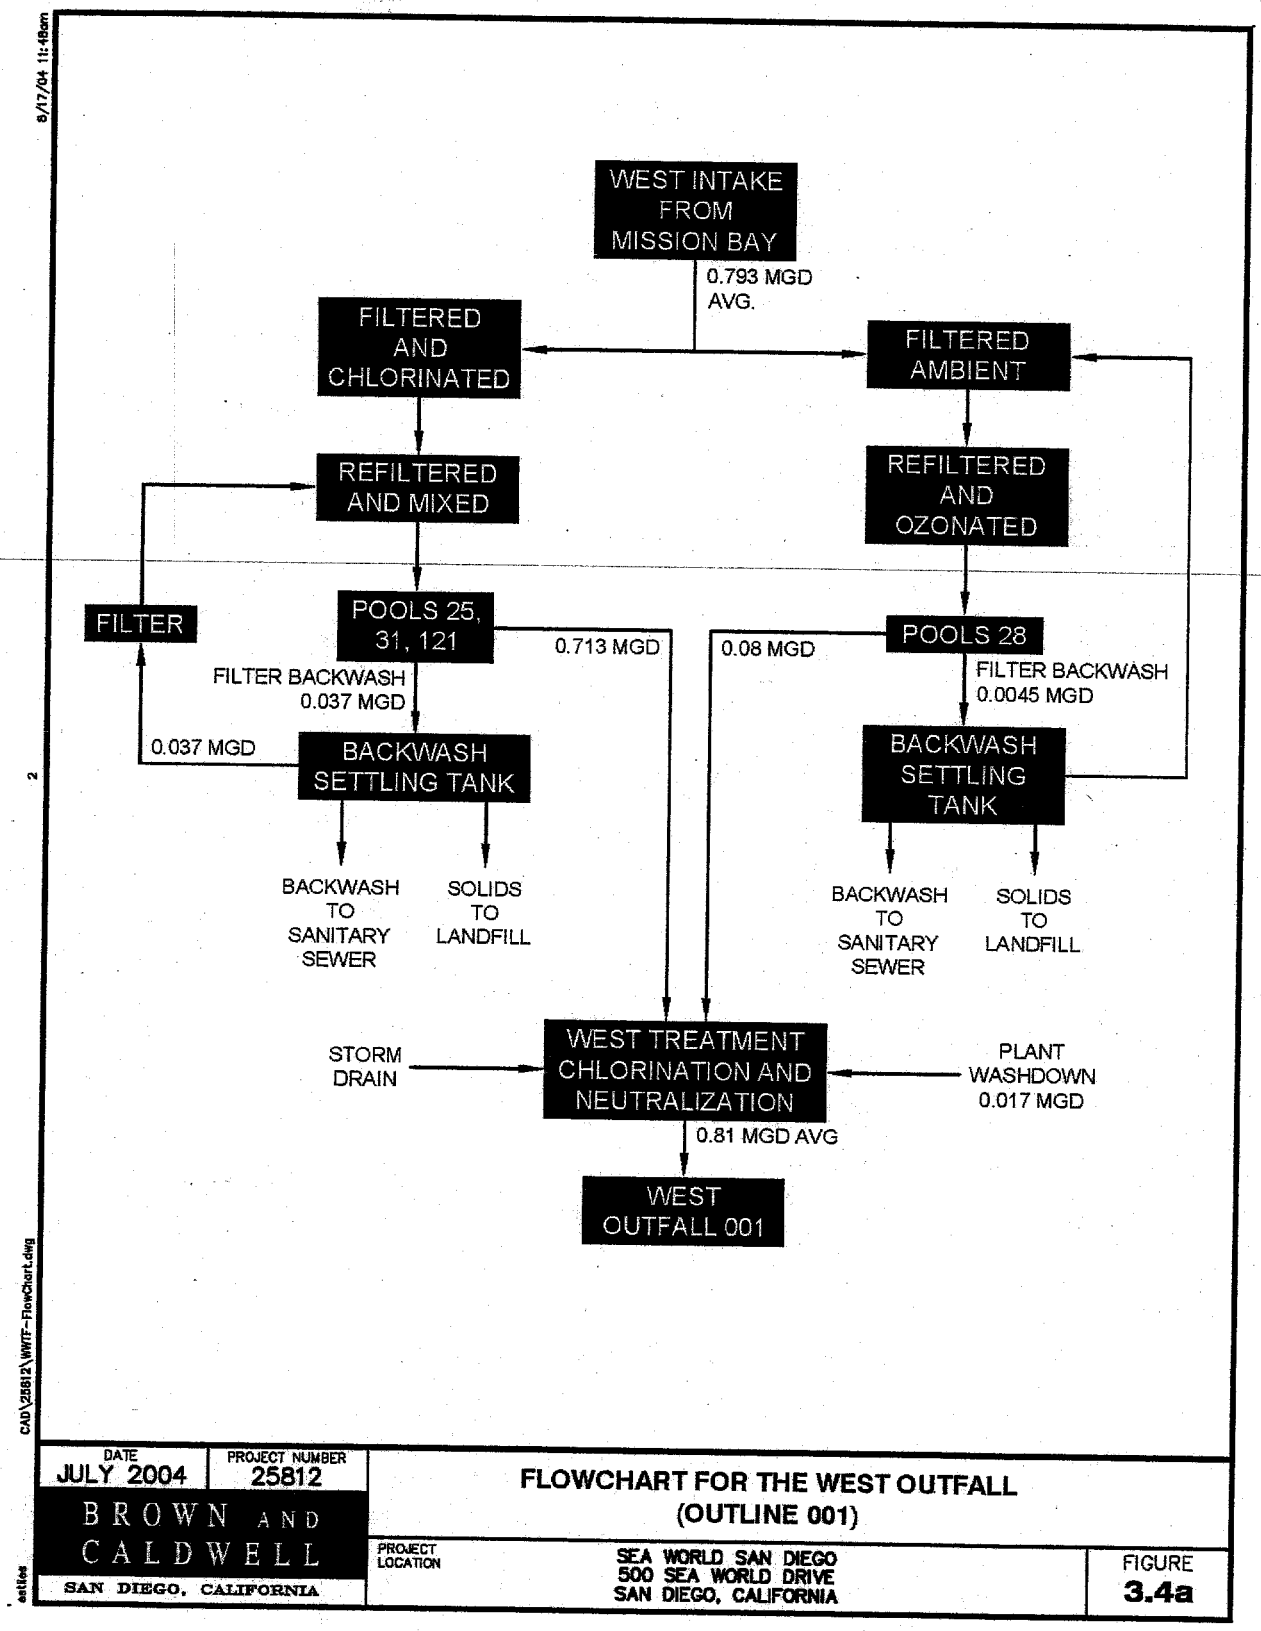

Figure 3-4a. Flow Schematic for West Outfall

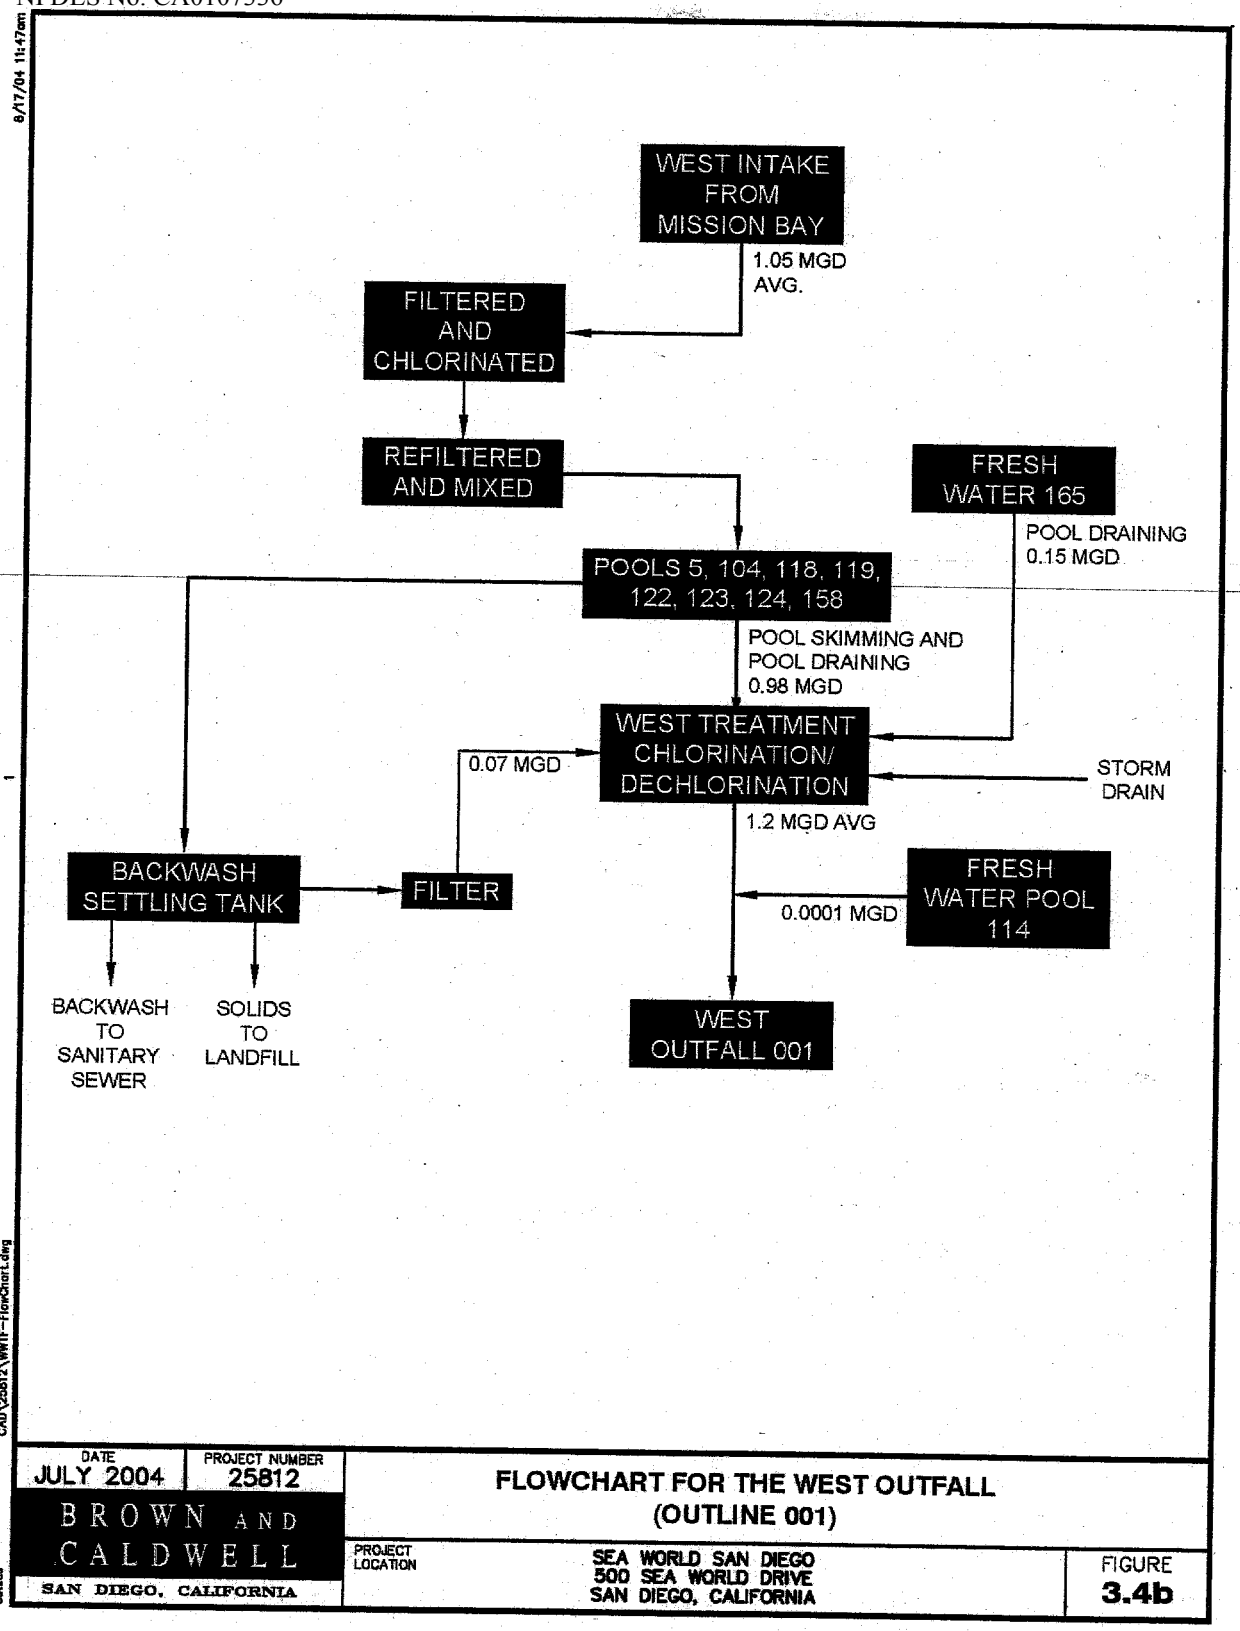

Figure 3-4b. Flow Schematic for West Outfall

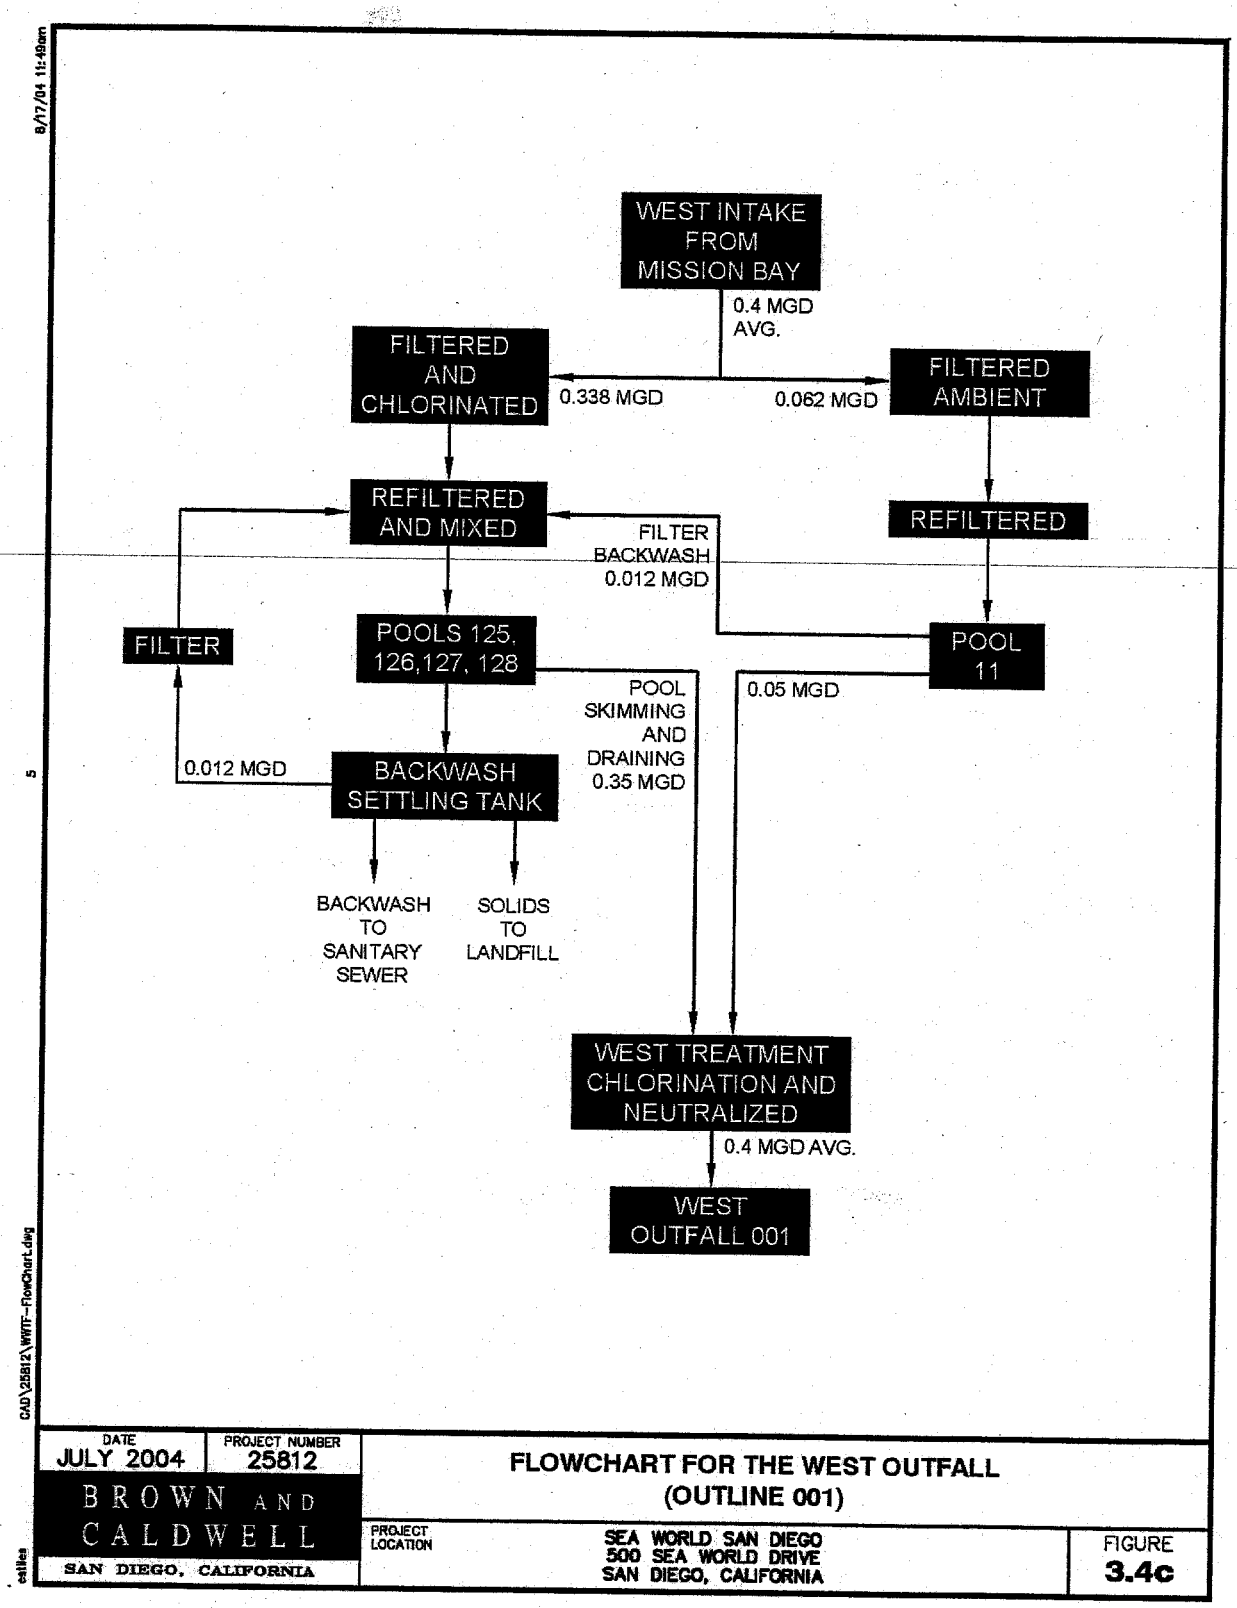

Figure 3-4c. Flow Schematic for West Outfall