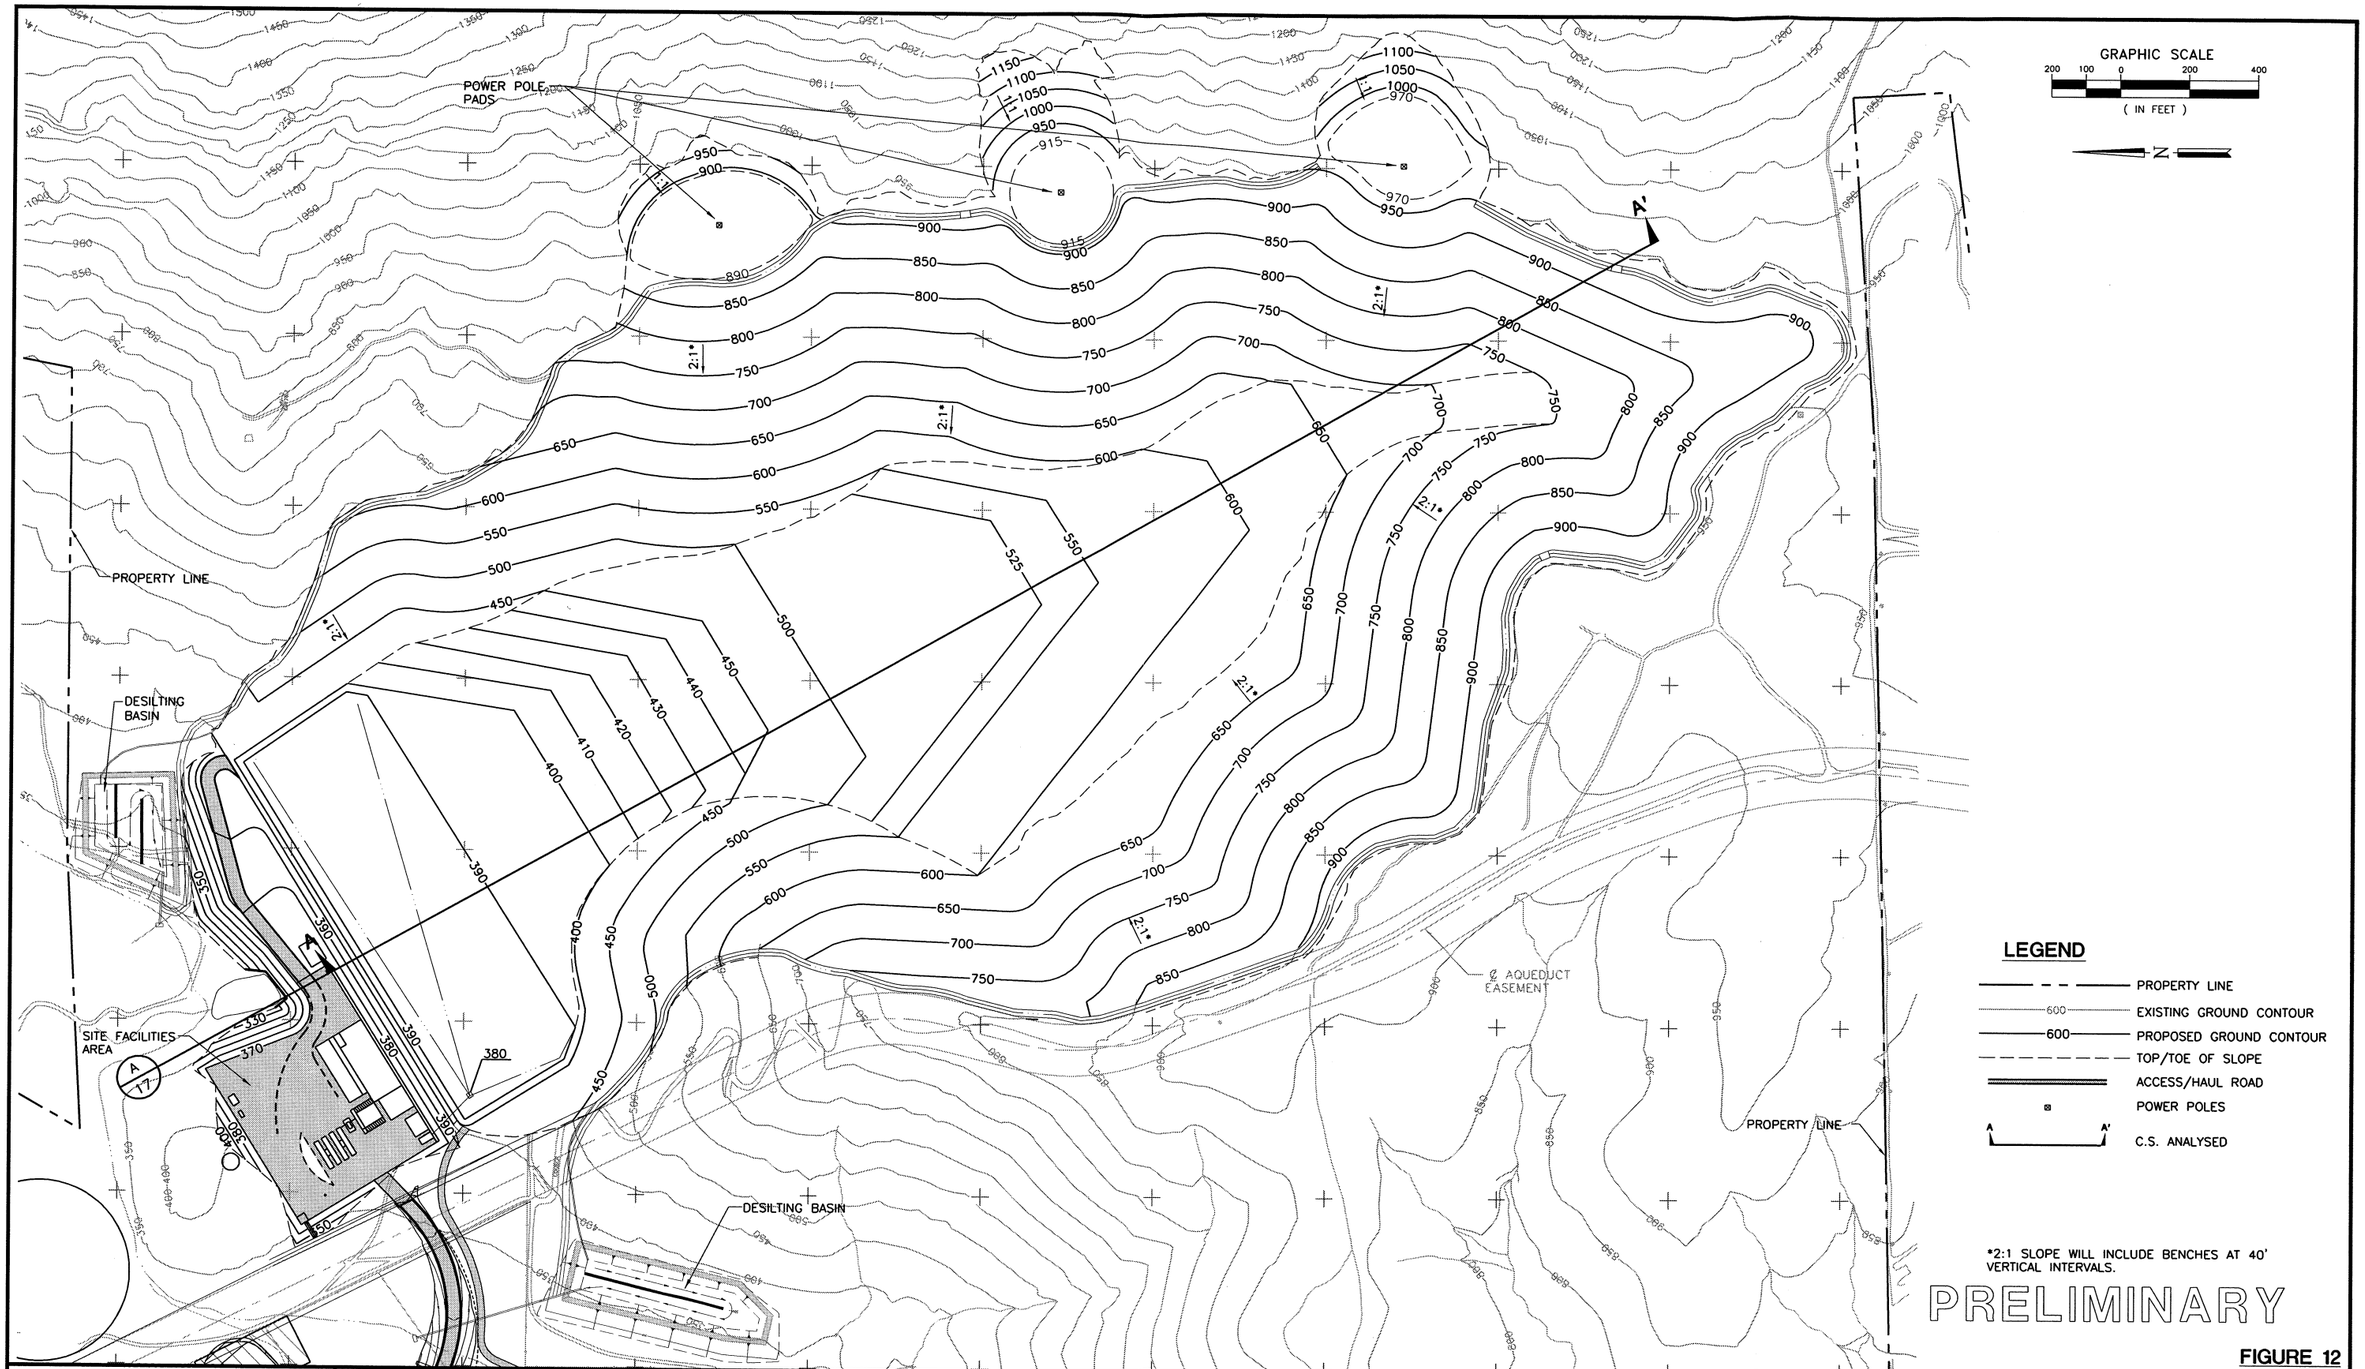

FIGURE 12

NO.	REVISION DESCRIPTION	BY:

BAS
BRYAN A. STIRRAT & ASSOCIATES
CONSULTING CIVIL & ENVIRONMENTAL ENGINEERS
1360 E. VALLEY VISTA DRIVE
DIAMOND BAR, CALIFORNIA 91765
(909) 860-7777

GREGORY CANYON LANDFILL
MASTER EXCAVATION PLAN

DESIGNED BY : E.L.S.	SCALE : AS SHOWN	
DRAWN BY : J.P.J.	DATE : 6-2001	FILE NO. 28129DB.DWG
CHECKED BY :	DATE :	DRAWING 4
APPROVED BY :	DATE :	

FOR PERMIT PURPOSES ONLY - NOT FOR CONSTRUCTION