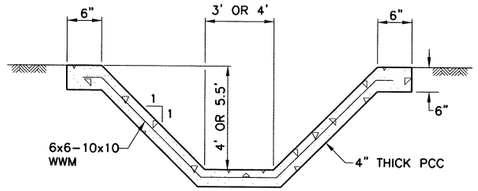

PCC TRAPEZOIDAL CHANNEL
NTS
1/20

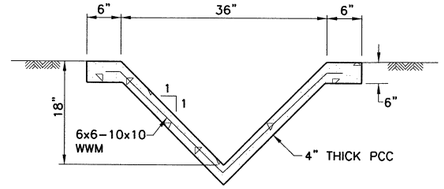

PCC V-DITCH
NTS
2/20

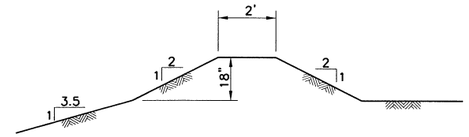

TOP DECK EARTHEN BERM
NTS
3/20

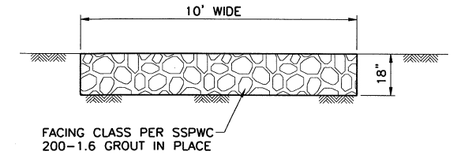

GROUTED RIPRAP
NTS
4/20

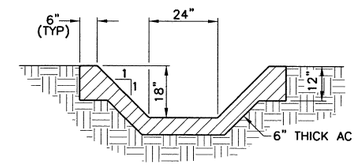

AC DOWNDRAIN TRAPEZOIDAL CHANNEL
NTS
8/20

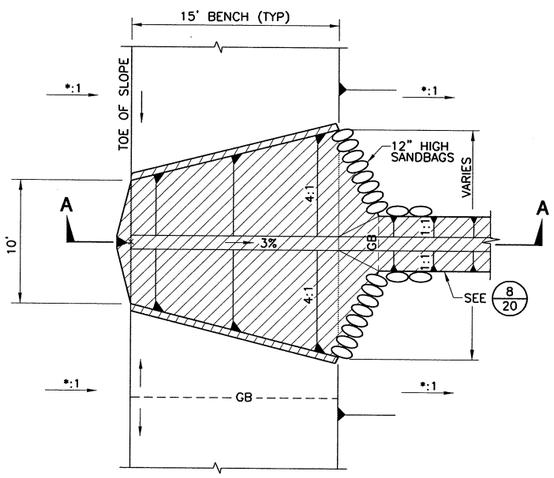

PLAN

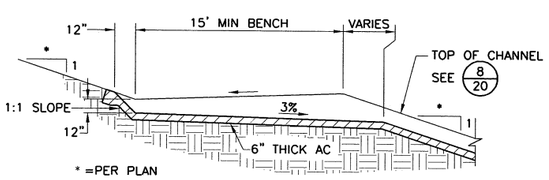

SECTION A-A

TYPICAL BENCH INLET
NTS
5/20

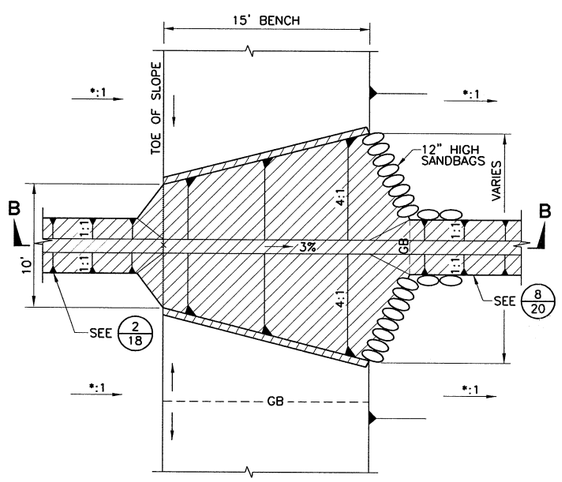

PLAN

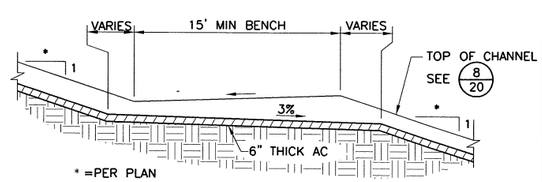

SECTION B-B

AC DOWNDRAIN BENCH CROSSING
NTS
6/20

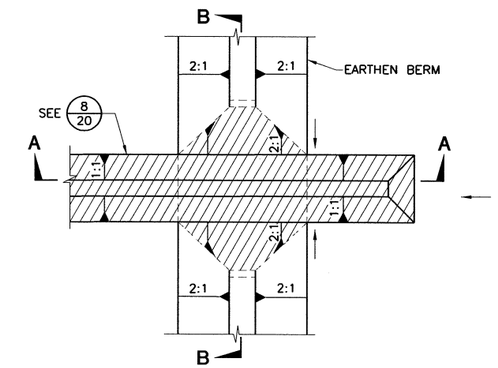

PLAN

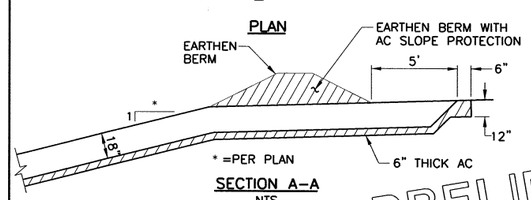

SECTION A-A
NTS

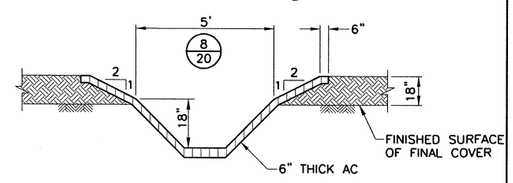

SECTION B-B
NTS

TOP DECK INLET
NTS
7/20

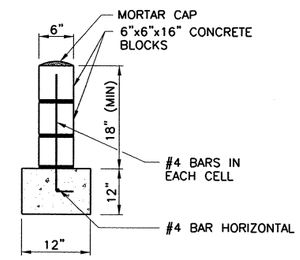

SPLASH WALL
NTS
9/20

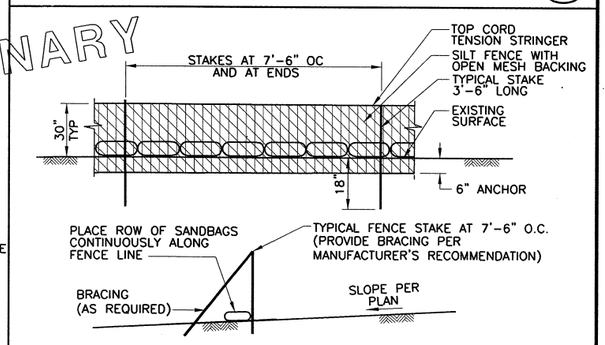

SILT FENCE DETAIL
NTS
10/20

FIGURE 19

PRELIMINARY

NO.	REVISION DESCRIPTION	BY:

BAS
BRYAN A. STIRRAT & ASSOCIATES
CONSULTING CIVIL & ENVIRONMENTAL ENGINEERS
1360 E. VALLEY VISTA DRIVE
DIAMOND BAR, CALIFORNIA 91765
(909) 860-7777

GREGORY CANYON LANDFILL
DETAIL SHEET

DESIGNED BY : G.V.N.	SCALE : AS SHOWN	
DRAWN BY : T.J.S.	DATE : 8-1998	FILE NO.: 29158DB
CHECKED BY :	DATE :	DRAWING 21
APPROVED BY :	DATE :	

H:\dwg\gregory\2001\29158db.dwg 05/20/2003 13:09

FOR PERMIT PURPOSES ONLY - NOT FOR CONSTRUCTION