PROPOSED
GREGORY CANYON LANDFILL
IN THE COUNTY OF SAN DIEGO

PRELIMINARY ENGINEERING DESIGN AND PHASED DEVELOPMENT PLANS

MAY 2003

REVISED NOVEMBER 2003

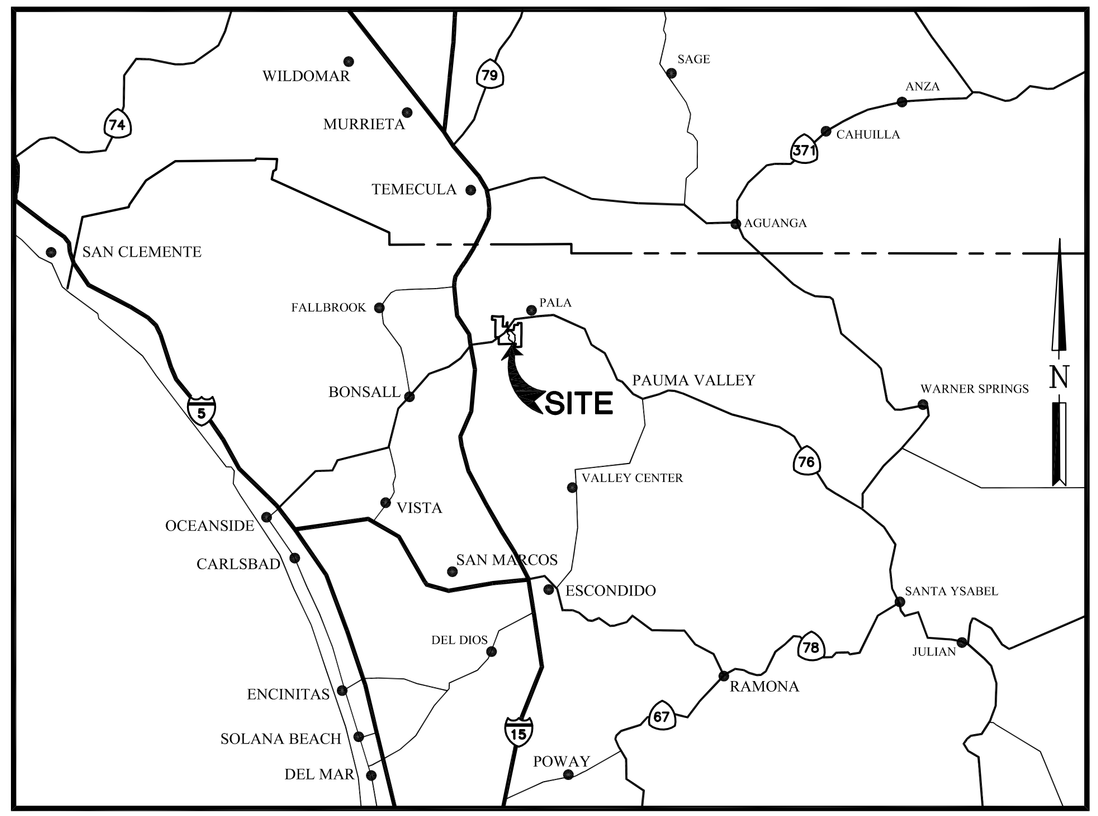

VICINITY MAP
NTS

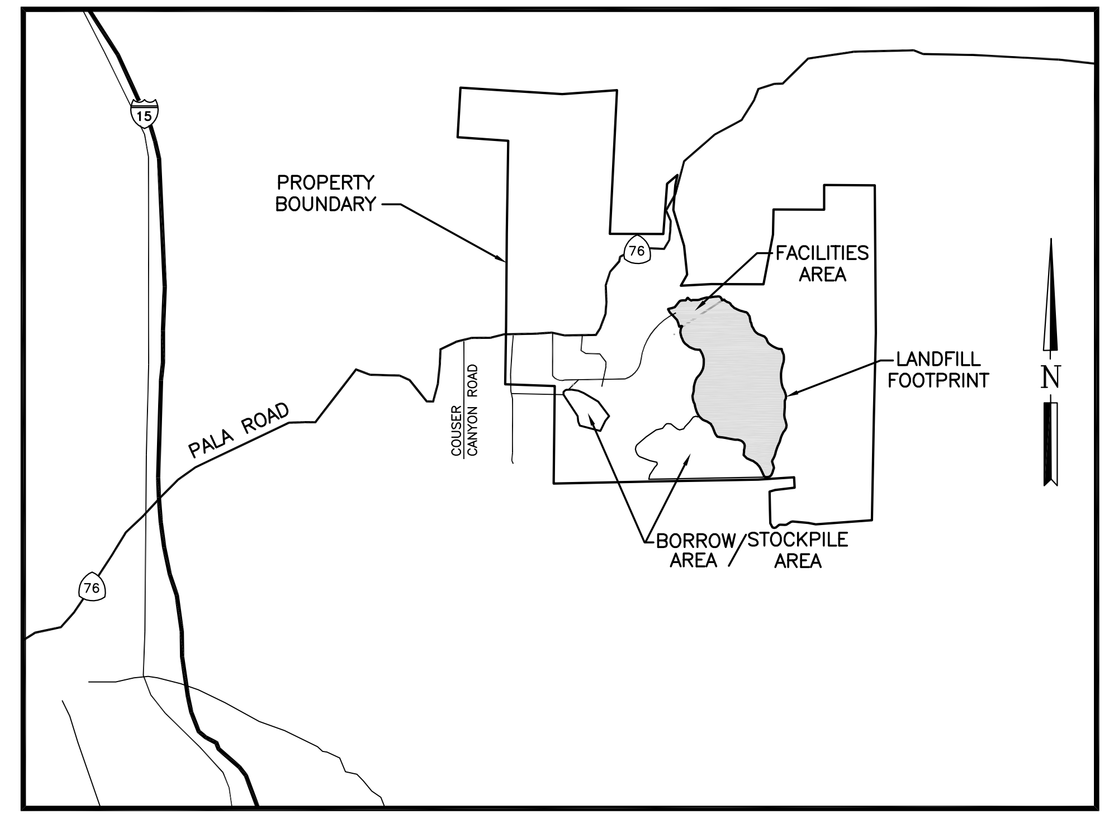

LOCATION MAP
NTS

DRAWING LIST

1 TITLE SHEET
2 SITE MAP
3 SITE FACILITIES PLAN
4 MASTER EXCAVATION PLAN
5 LCRS/SUBDRAIN SYSTEM LAYOUT PLAN
6 MASTER FILL PLAN
7 FINAL DRAINAGE PLAN
8 GAS CONTROL PLAN
9 PHASE I EXCAVATION
10 PHASE I FILL AND TYPICAL BMP IMPLEMENTATION
11 BMP DETAILS AND SECTIONS
12 PHASE II EXCAVATION
13 PHASE II FILL
14 PHASE III EXCAVATION
15 PHASE IV EXCAVATION
16 PHASE III FILL
17 CROSS SECTIONS
18 DETAIL SHEET
19 DETAIL SHEET
20 DETAIL SHEET
21 DETAIL SHEET
22 GAS SYSTEM DETAIL SHEET
23 GAS SYSTEM DETAIL SHEET
24 100–YEAR DEVELOPED CONDITION HYDROLOGY MAP
25 SOIL LOSS ANALYSIS MAP
26 DESILTING BASIN GRADING PLAN
27 PROPOSED DETECTION MONITORING NETWORK
28 PRE–DEVELOPMENT TOPOGRAPHY

PRELIMINARY

NO.	REVISION DESCRIPTION	BY:

BAS
BRYAN A. STIRRAT & ASSOCIATES
CONSULTING CIVIL & ENVIRONMENTAL ENGINEERS
1360 E. VALLEY VISTA DRIVE
DIAMOND BAR, CALIFORNIA 91765
(909) 860–7777

GREGORY CANYON LANDFILL
TITLE SHEET

DESIGNED BY : E.L.S.	SCALE : AS SHOWN	
DRAWN BY : M.T.B.	DATE : 6–2001	FILE NO.: 01103DB.DWG
CHECKED BY :	DATE :	DRAWING 1
APPROVED BY :	DATE :	

FOR PERMIT PURPOSES ONLY – NOT FOR CONSTRUCTION