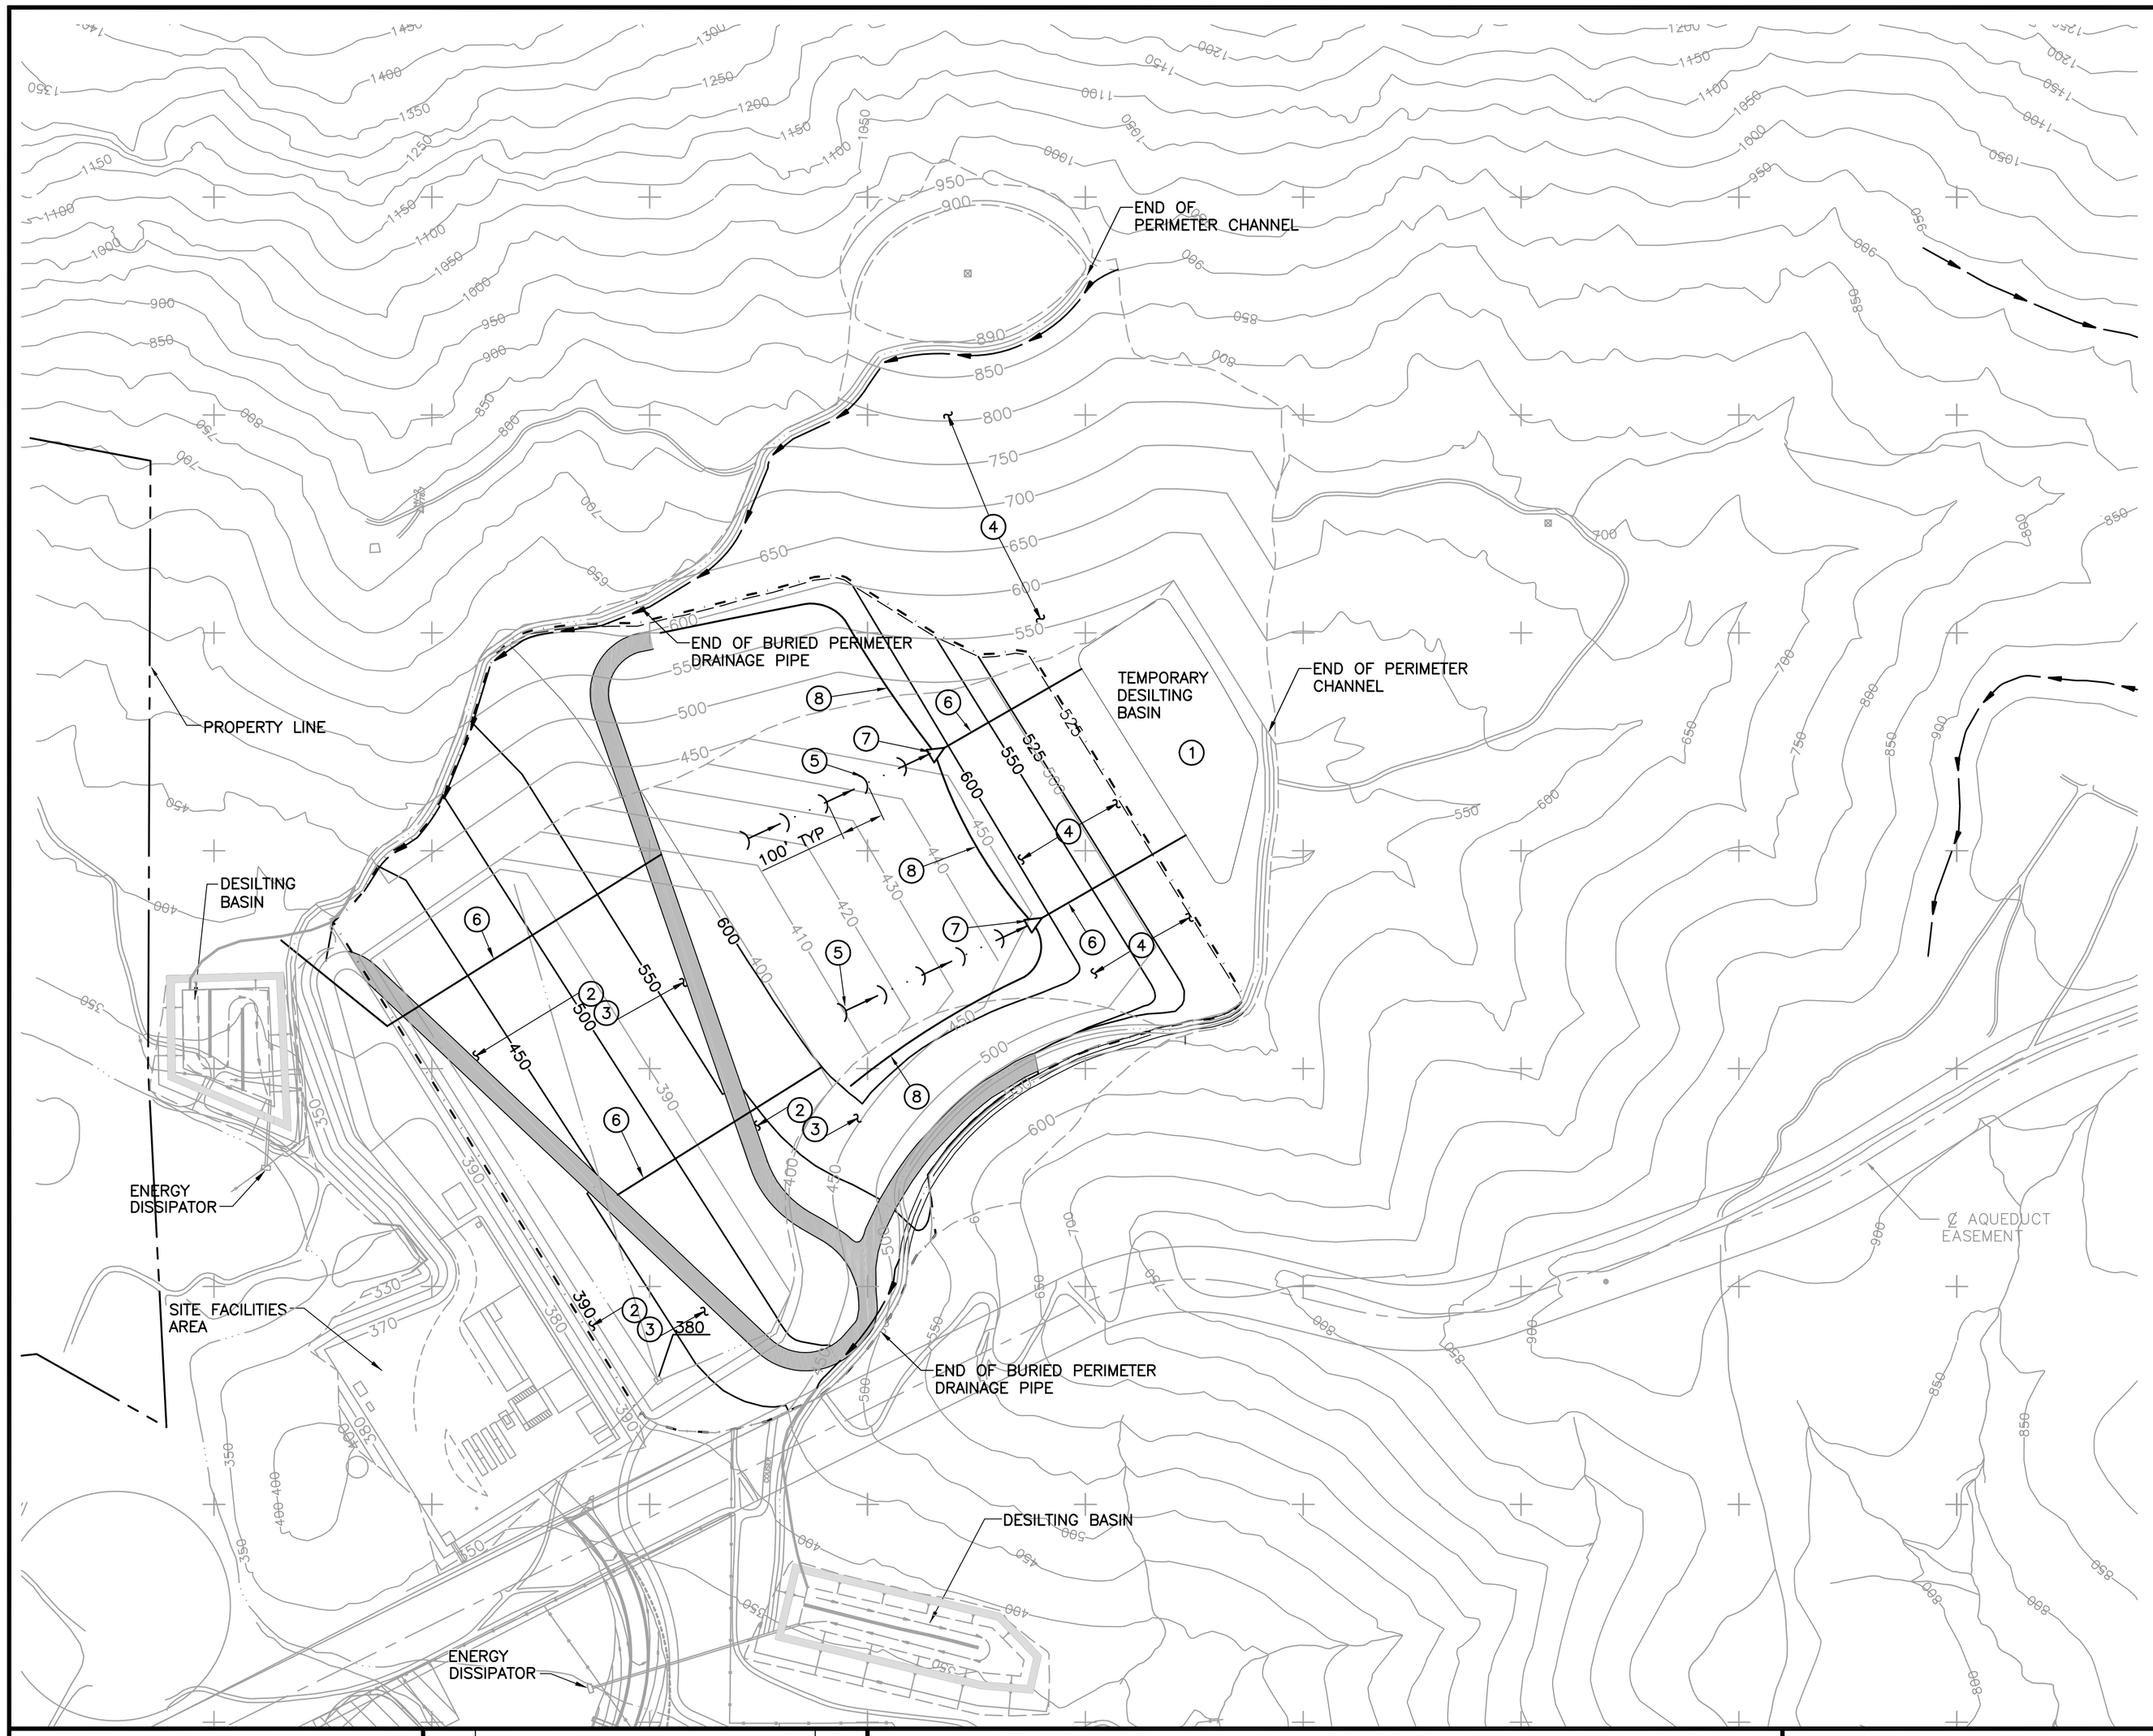

GRAPHIC SCALE

200 100 0 200 400

(IN FEET)

N

BMP NOTES

1. CONSTRUCT TEMPORARY DESILTING BASIN
2. INSTALL STRAW MULCH (6/10A)
3. APPLY HYDROSEED TO PROMOTE VEGETATION
4. TRACKING OF SLOPES (7/10A)
5. INSTALL BIO LOG CHECK DAMS (4/10A)
6. INSTALL METAL FLUME DOWNDRAIN (11/10A)
7. INSTALL TOP DECK INLET (5/10A)
8. INSTALL TOP DECK BERM (5/10A)

LEGEND

- PROPERTY LINE
- 600 EXISTING GROUND CONTOUR
- 600 PROPOSED GROUND CONTOUR
- TOP/TOE OF SLOPE
- ACCESS/HAUL ROAD
- POWER POLES
- LIMIT OF PHASE I FILL
- BURIED PERIMETER DRAIN PIPE
- PERIMETER TRAP CHANNEL

PRELIMINARY

FIGURE 21

NO.	REVISION DESCRIPTION	BY:

BAS
BRYAN A. STIRRAT & ASSOCIATES
CONSULTING CIVIL & ENVIRONMENTAL ENGINEERS
1360 E. VALLEY VISTA DRIVE
DIAMOND BAR, CALIFORNIA 91765
(909) 860-7777

GREGORY CANYON LANDFILL

PHASE I FILL PLAN AND TYPICAL BMP IMPLEMENTATION

DESIGNED BY : T.W.	SCALE : AS SHOWN	
DRAWN BY : J.P.J.	DATE : 10-2001	FILE NO. 171047DB.DWG
CHECKED BY :	DATE :	DRAWING 10
APPROVED BY :	DATE :	

FOR PERMIT PURPOSES ONLY - NOT FOR CONSTRUCTION