


**SECTION** B/17
SCALE: 1"=200'

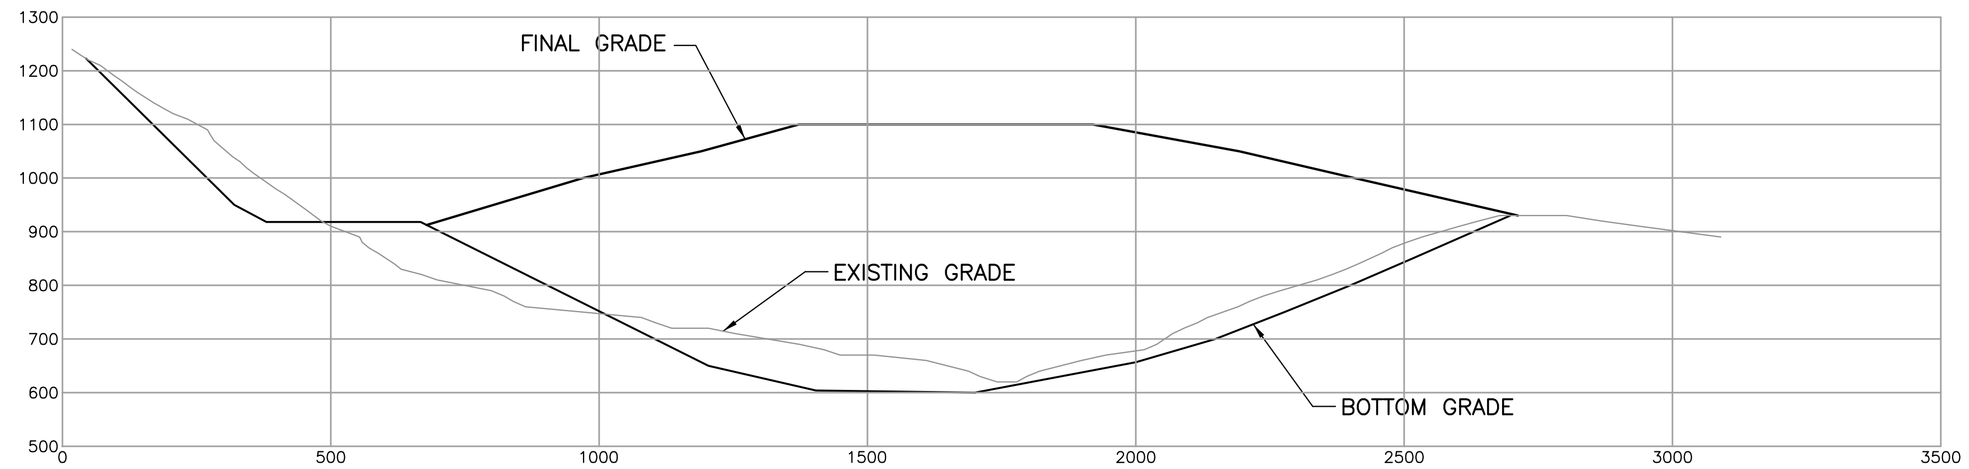


**SECTION** A/17
SCALE: 1"=200'

PRELIMINARY

| NO. | REVISION DESCRIPTION | BY: |
|---|---|---|

BAS
BRYAN A. STIRRAT & ASSOCIATES
CONSULTING CIVIL & ENVIRONMENTAL ENGINEERS
1360 E. VALLEY VISTA DRIVE
DIAMOND BAR, CALIFORNIA 91765
(909) 860-7777
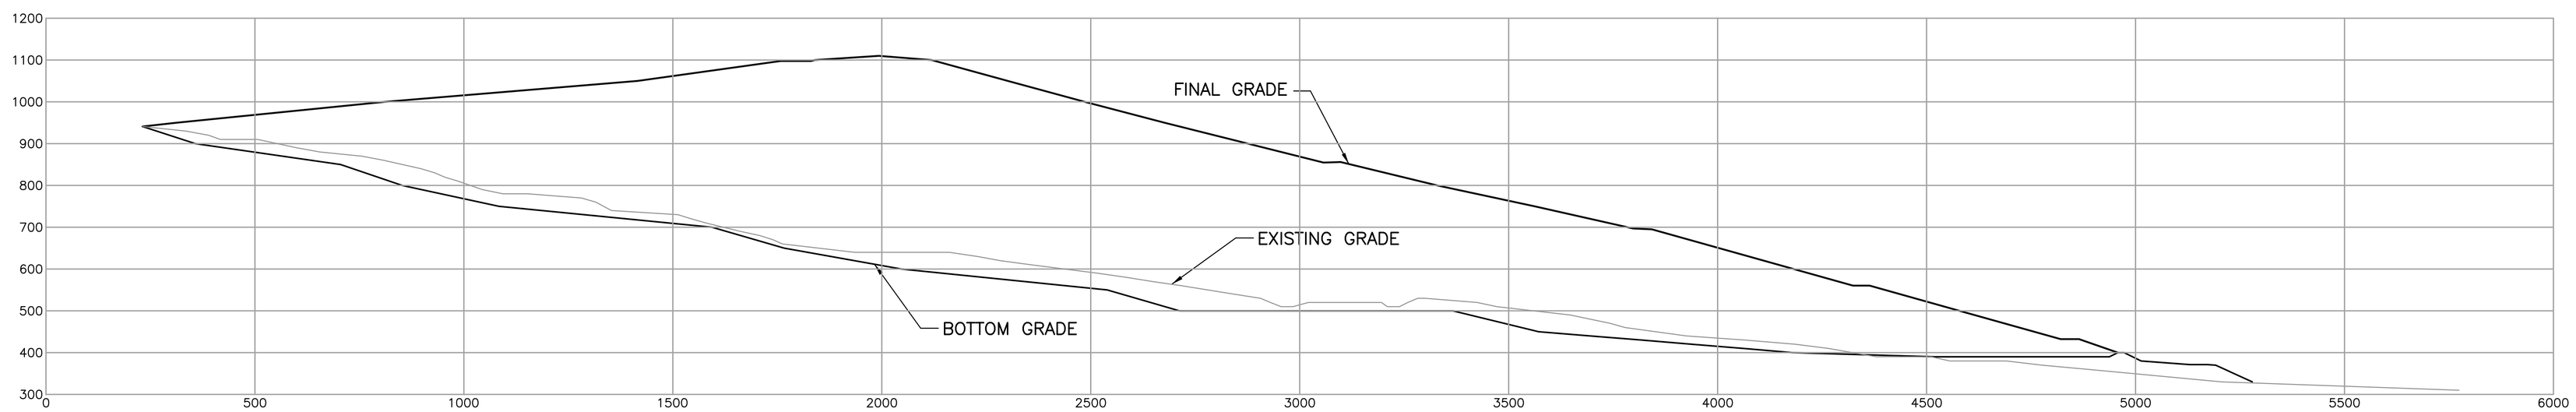
## GREGORY CANYON LANDFILL

## CROSS SECTIONS

| | | |
|---|---|---|
| DESIGNED BY : J.I. | SCALE : AS SHOWN | |
| DRAWN BY : J.P.J. | DATE : 6-2001 | FILE NO.: 38169DB.DWG |
| CHECKED BY : | DATE : | DRAWING 17 |
| APPROVED BY : | DATE : | |

FOR PERMIT PURPOSES ONLY - NOT FOR CONSTRUCTION