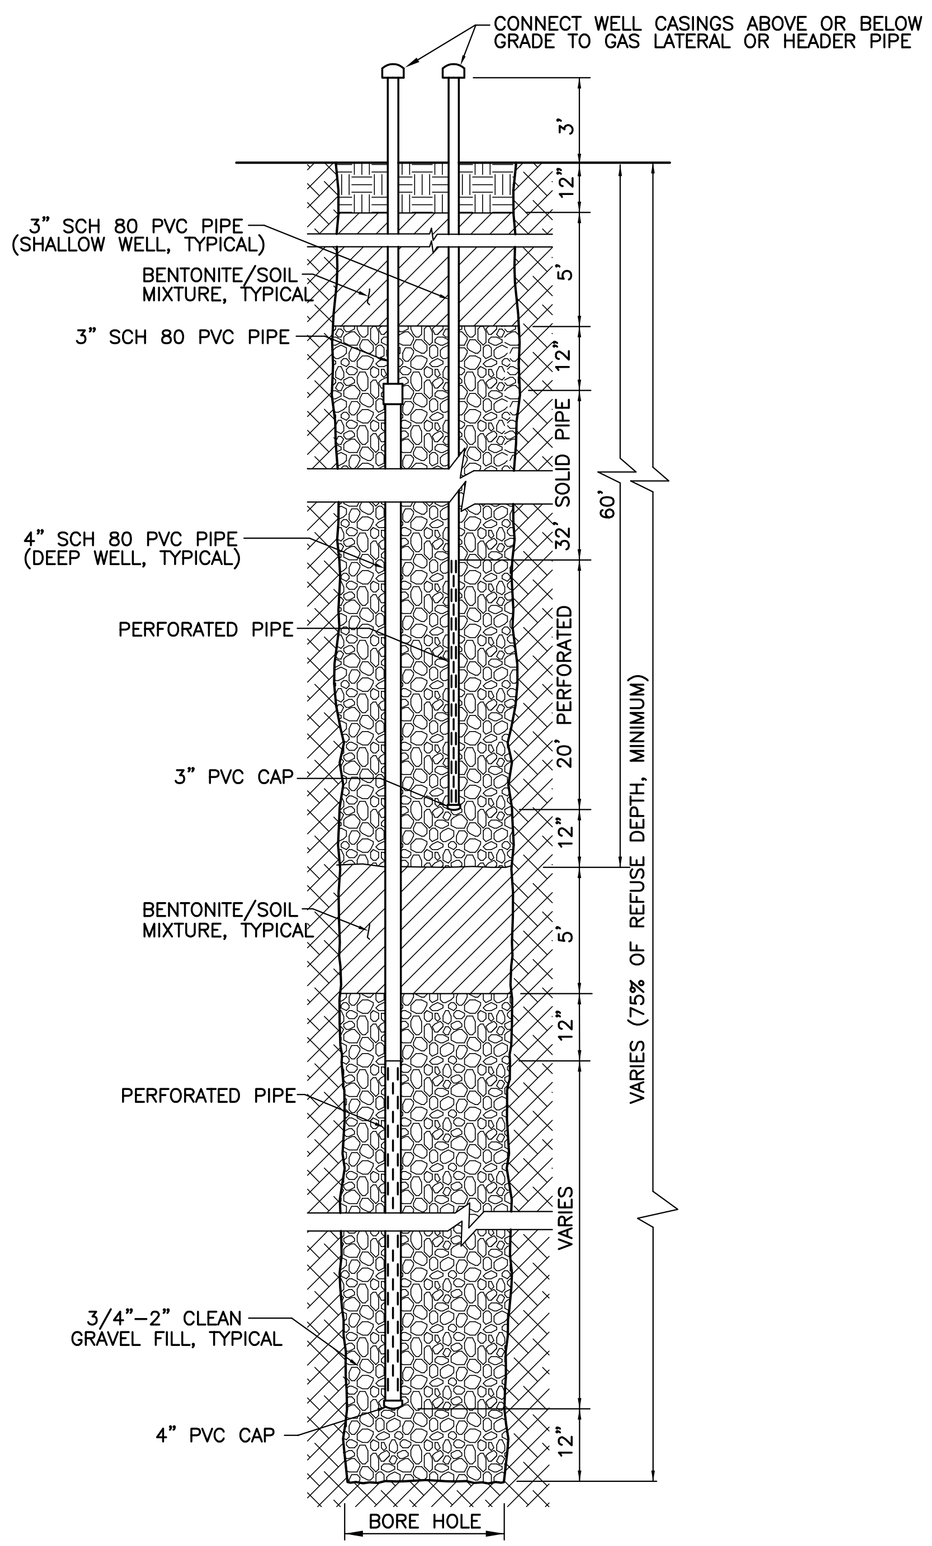

TYPICAL GAS EXTRACTION WELL DETAIL

NTS

1/22

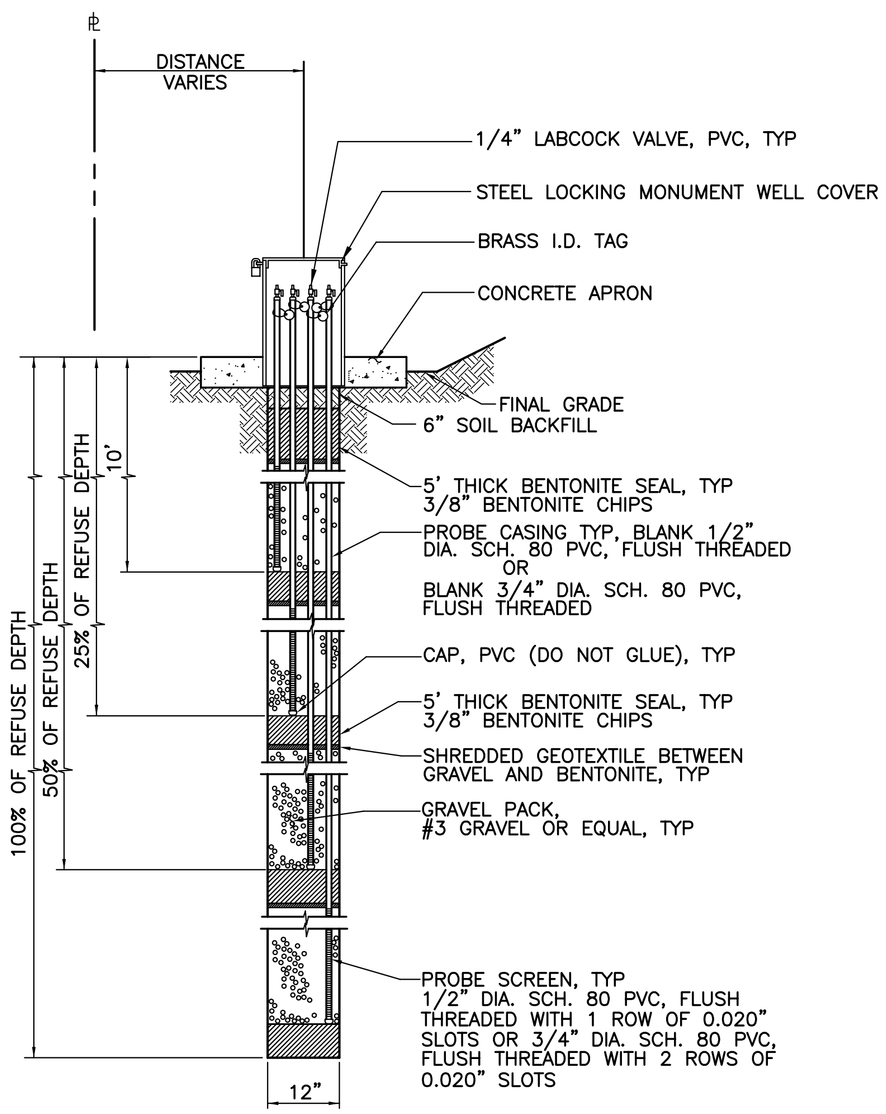

TYPICAL GAS MONITORING PROBE

NTS

2/22

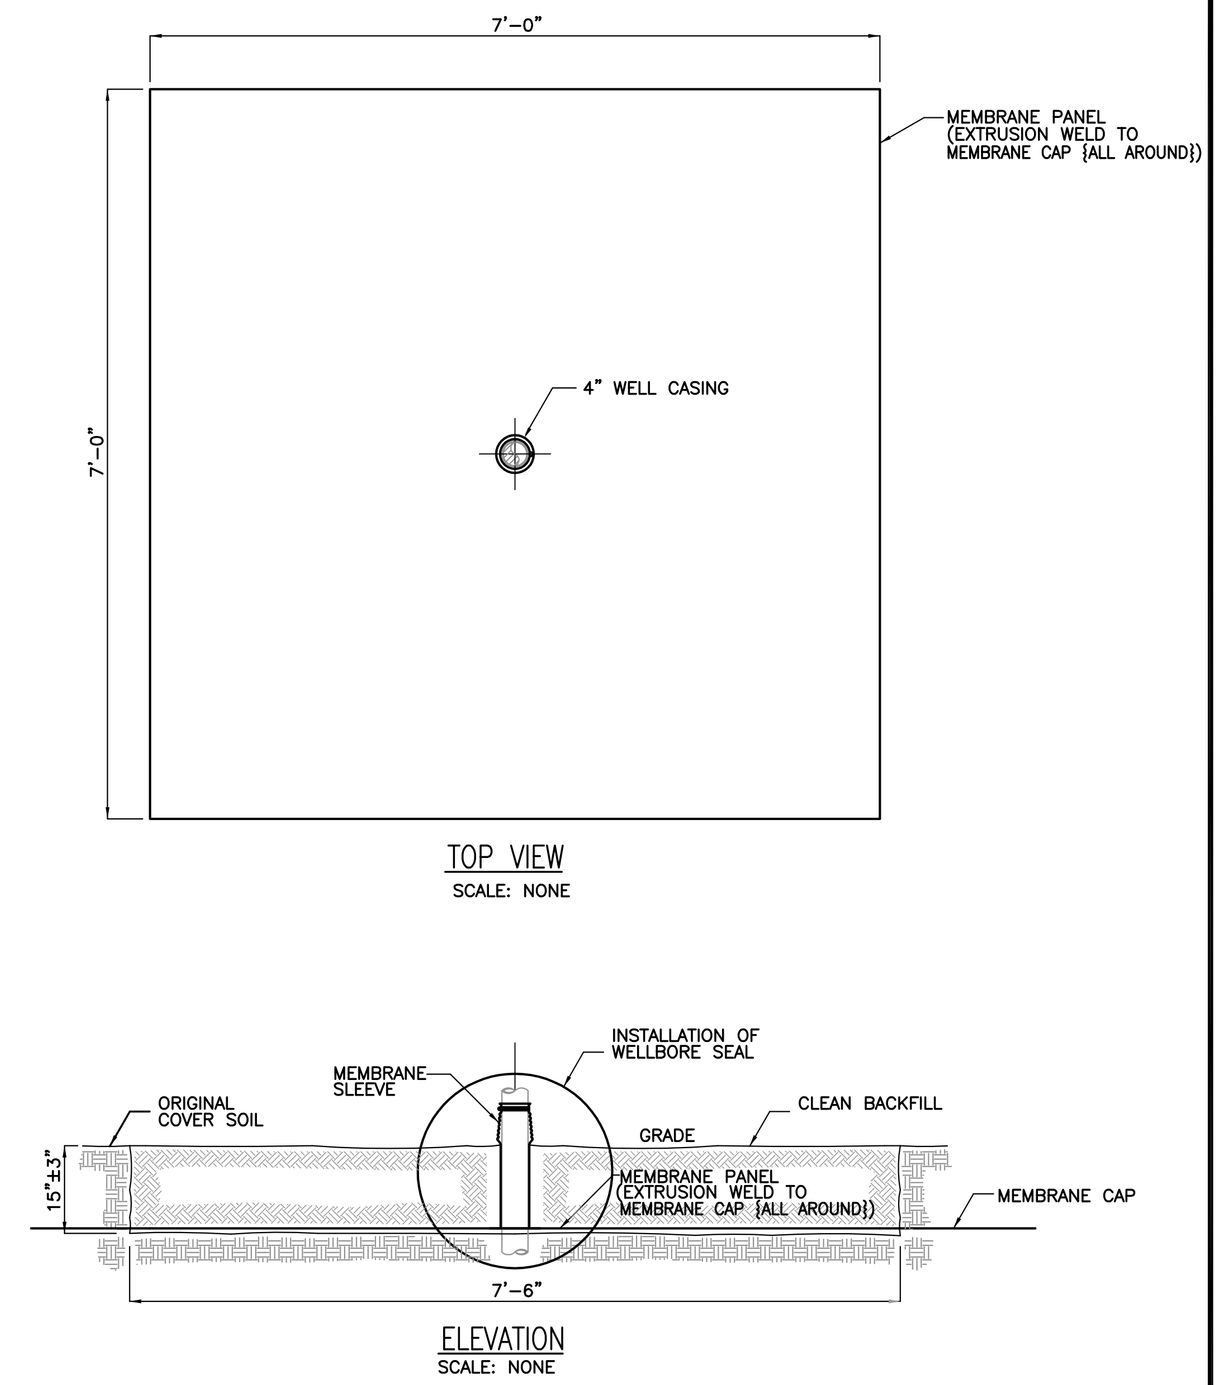

TYPICAL WELLBORE SEAL TO MEMBRANE CAP CONNECTION DETAIL

NTS

3/22

PRELIMINARY

FIGURE 16

NO.	REVISION DESCRIPTION	BY:

BAS
BRYAN A. STIRRAT & ASSOCIATES
CONSULTING CIVIL & ENVIRONMENTAL ENGINEERS
1360 E. VALLEY VISTA DRIVE
DIAMOND BAR, CALIFORNIA 91765
(909) 860–7777

GREGORY CANYON LANDFILL

GAS SYSTEM DETAIL SHEET

DESIGNED BY : G.V.N.	SCALE : AS SHOWN	
DRAWN BY : T.J.S.	DATE : 8–1998	FILE NO.: 29163DB.DWG
CHECKED BY :	DATE :	DRAWING 23
APPROVED BY :	DATE :	

H:\dwg\gregory\2001\29163db.dwg 05/20/2003 13:12

FOR PERMIT PURPOSES ONLY – NOT FOR CONSTRUCTION