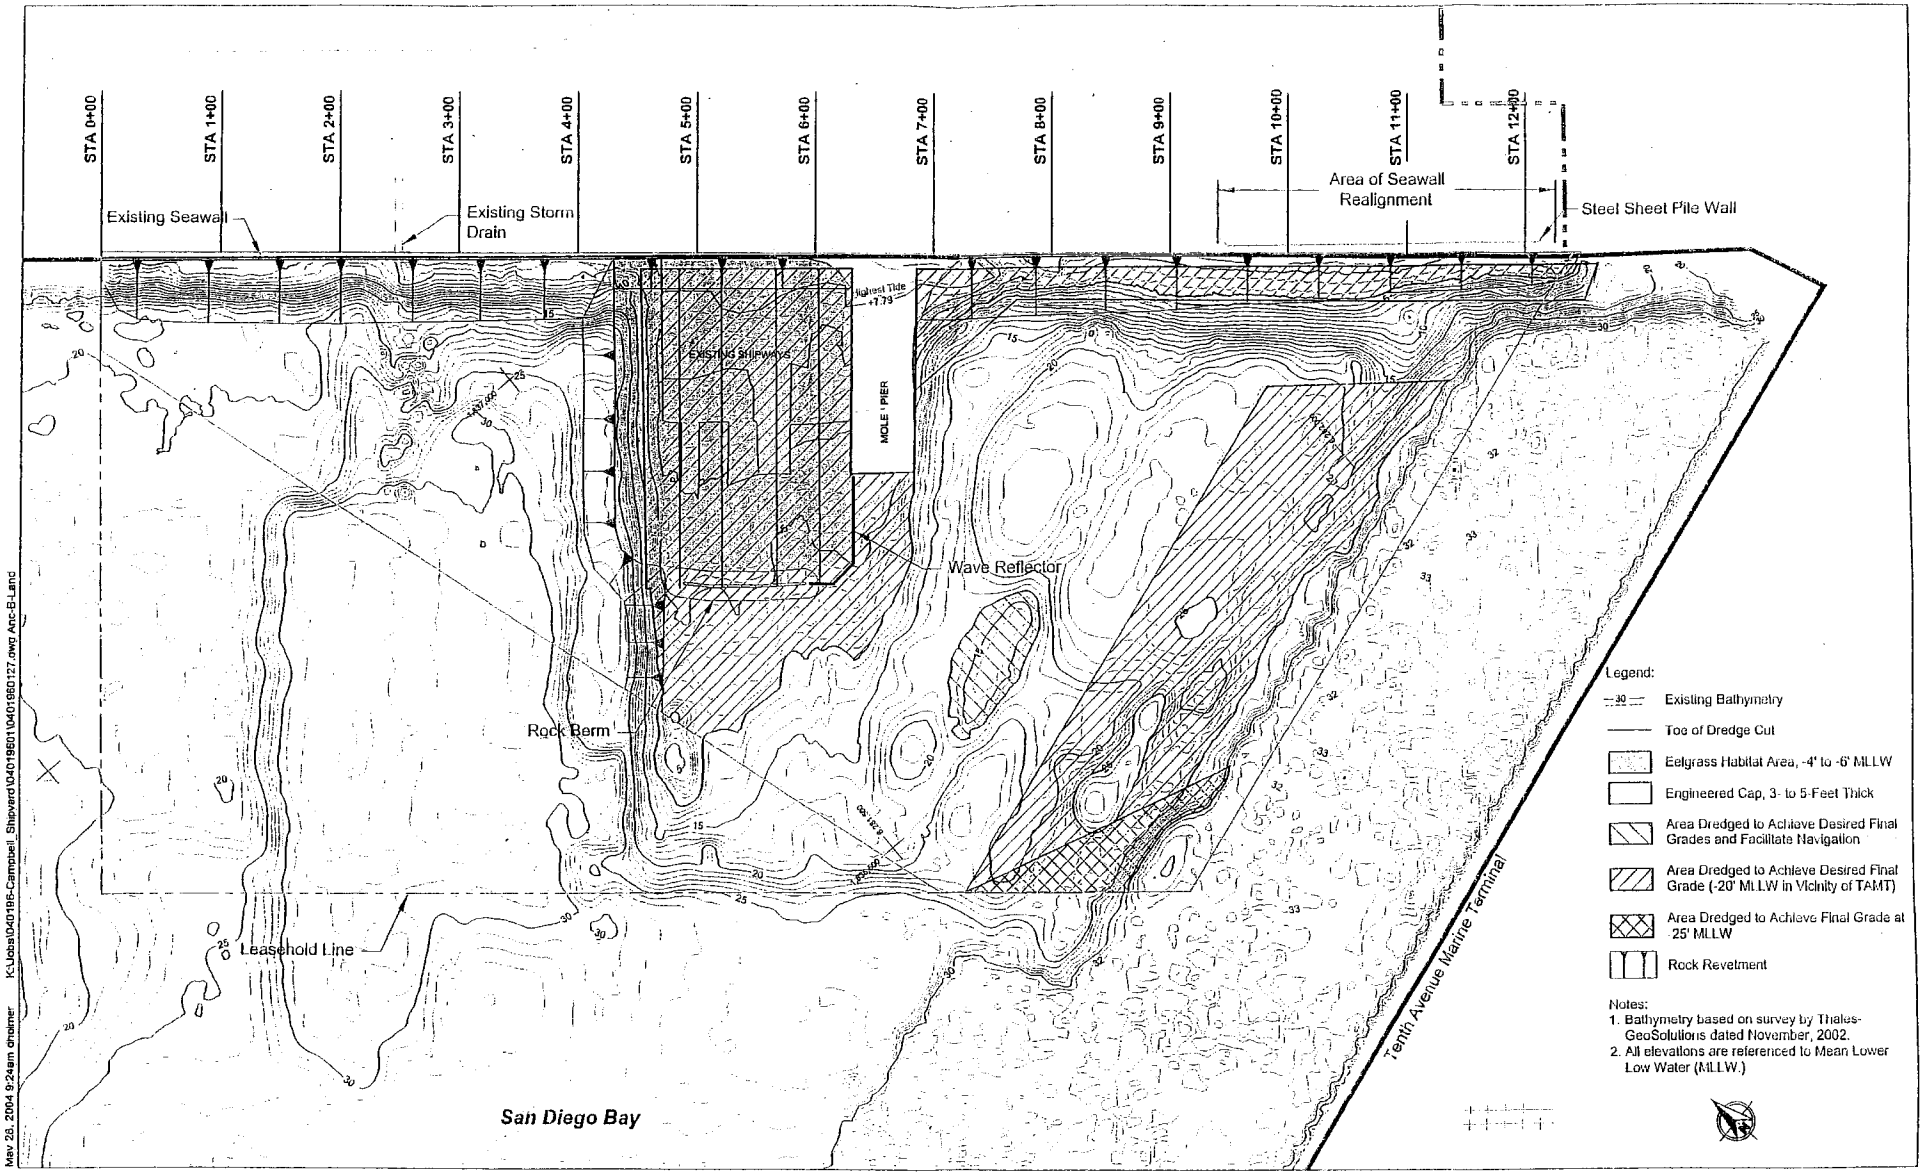

Figure 2-1
Plan View of Aquatic Remediation and Related Features
Campbell Shipyard