Figure 6: Fillmore WRP Process Flow Diagram (1 of 2)

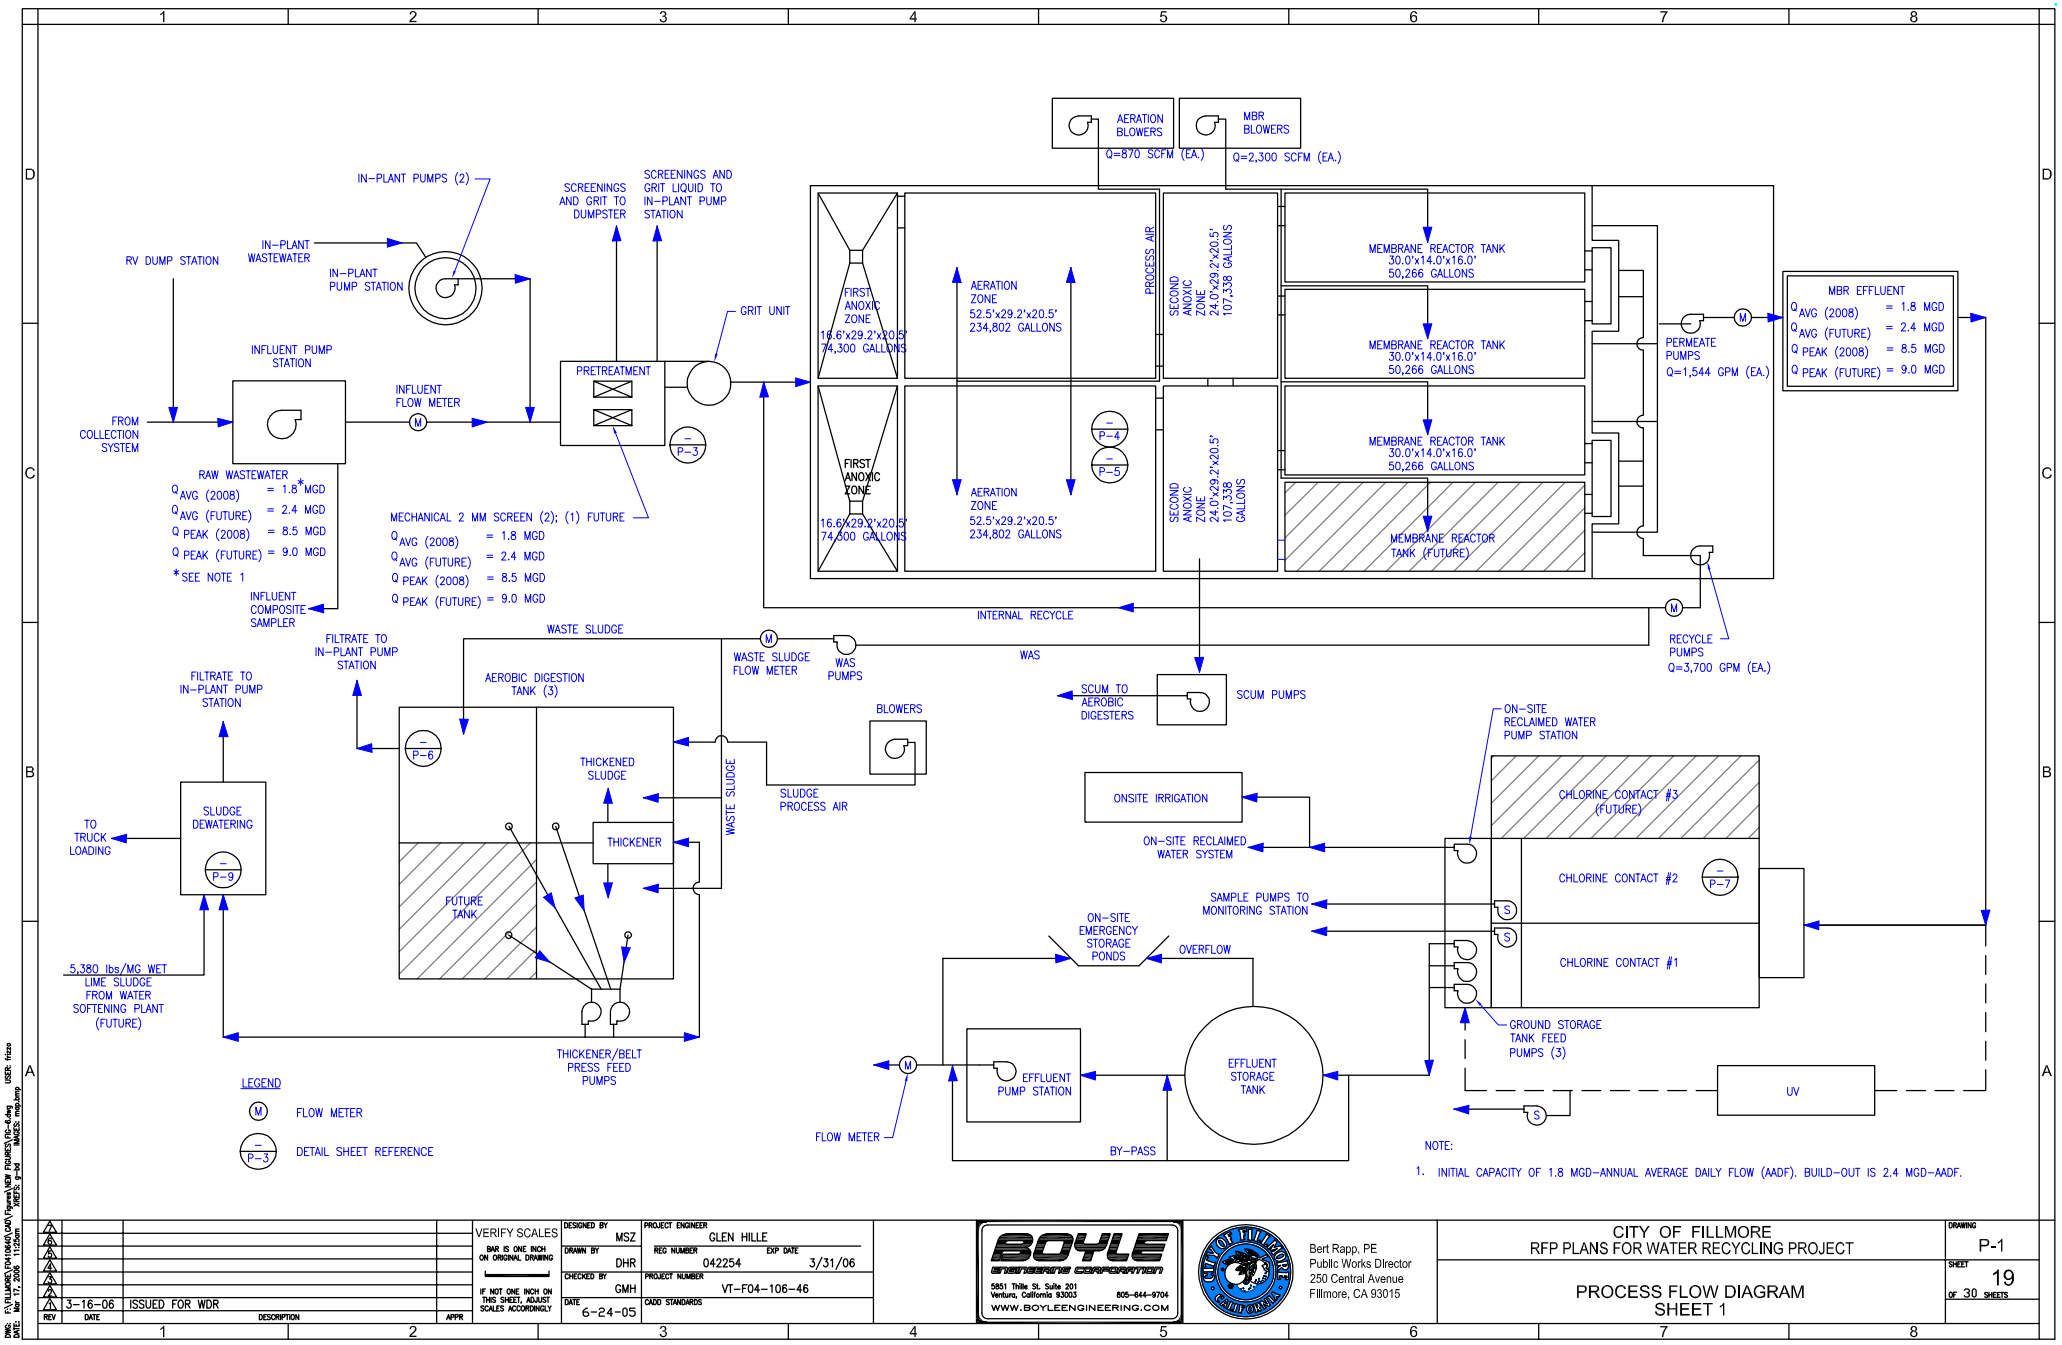

REV	DATE	DESCRIPTION	APPR
1	3-16-06	ISSUED FOR WDR	

VERIFY SCALES
BAR IS ONE INCH ON ORIGINAL DRAWING
IF NOT ONE INCH ON THIS SHEET, ADJUST SCALES ACCORDINGLY

DESIGNED BY MSZ
DRAWN BY DHR
CHECKED BY GMH
DATE 6-24-05

PROJECT ENGINEER GLEN HILLE
REG NUMBER 042254 EXP DATE 3/31/06
PROJECT NUMBER VT-F04-106-46
CADD STANDARDS

BOYLE engineering corporation
5851 Thille St. Suite 201
Ventura, California 93003
805-644-9704
WWW.BOYLEENGINEERING.COM

CITY OF FILLMORE
CALIFORNIA

Bert Rapp, PE
Public Works Director
250 Central Avenue
Fillmore, CA 93015

CITY OF FILLMORE
RFP PLANS FOR WATER RECYCLING PROJECT

PROCESS FLOW DIAGRAM
SHEET 1

DRAWING P-1
SHEET 19 OF 30 SHEETS

DWG: F:\FILLMORE\F04106\40\CAD\Figures\NEW FIGURES\FIG-6.dwg USER: frizzo
DATE: Mar 17, 2006 11:25am XREFS: p-bd IMAGES: mgp.bmp