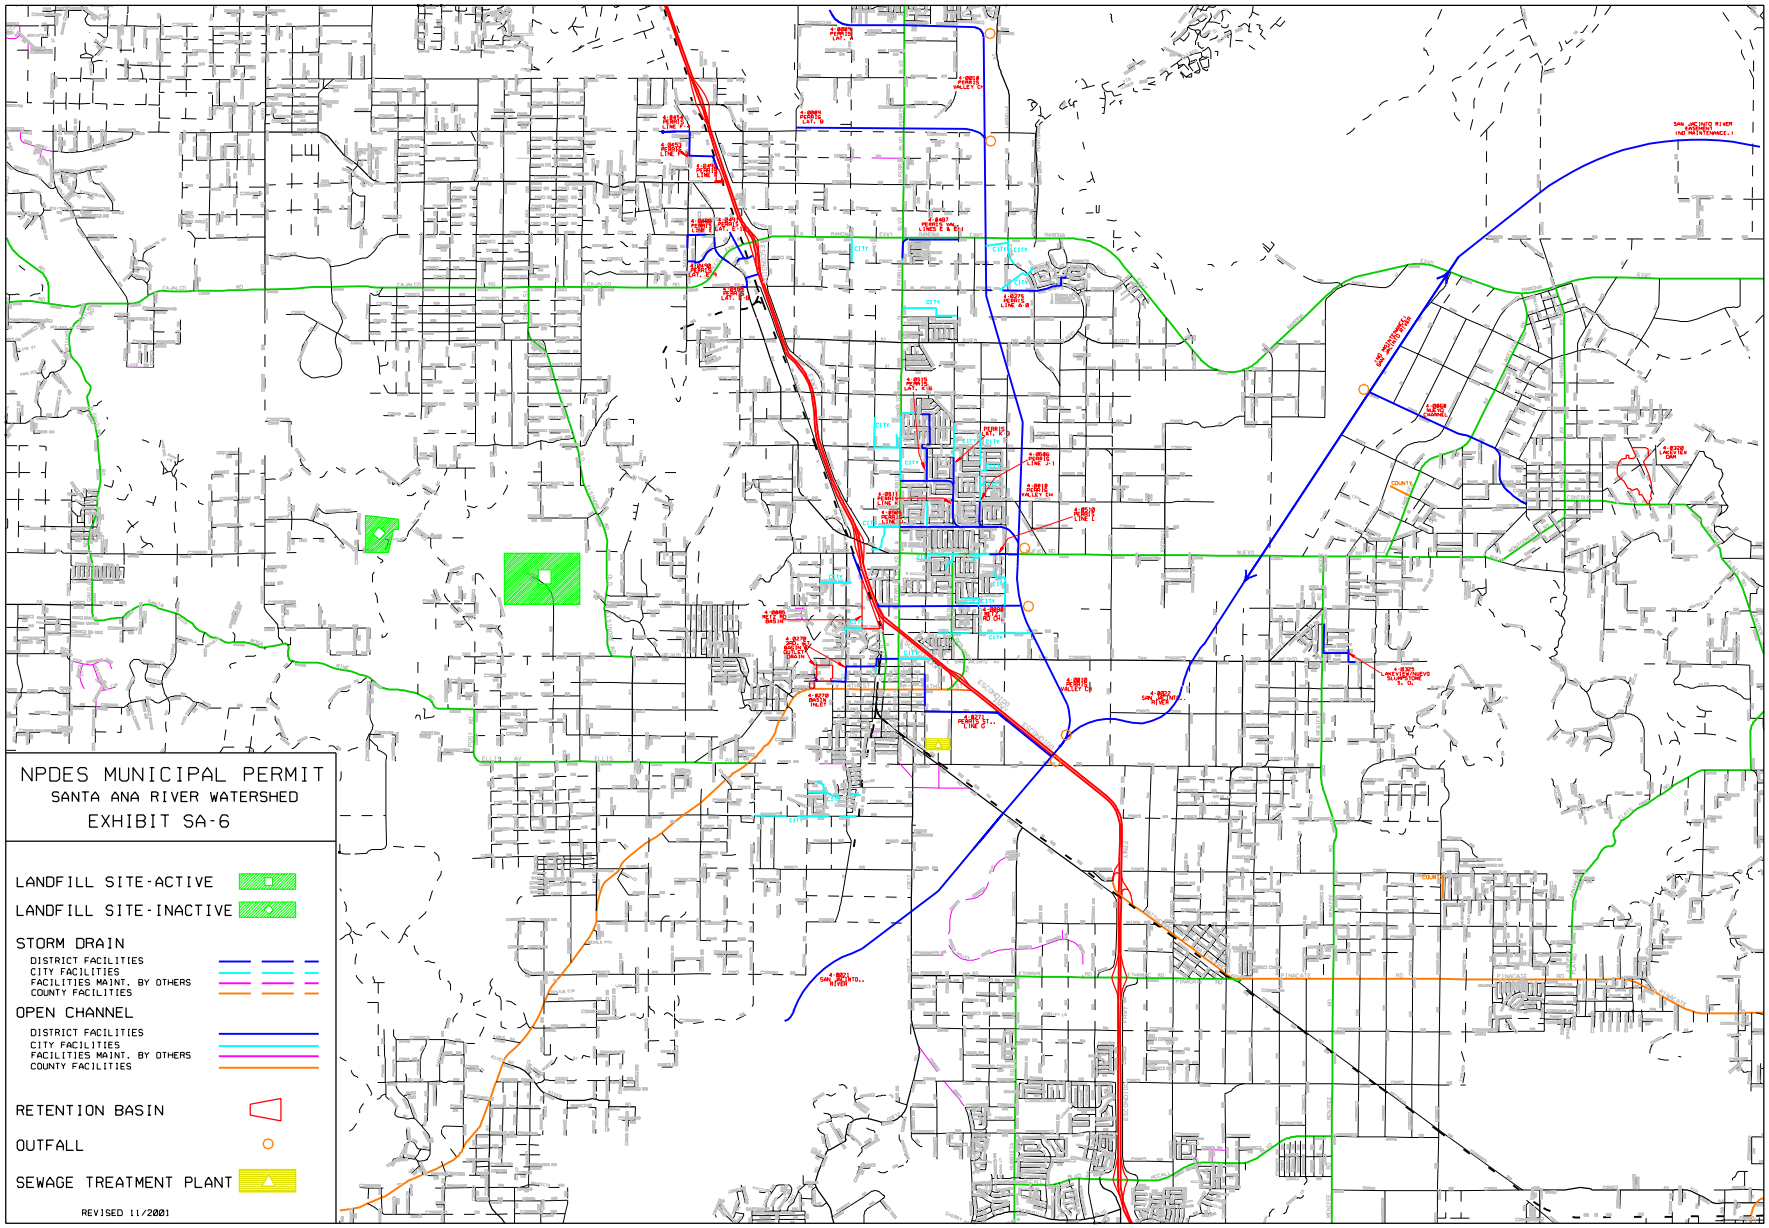
NPDES MUNICIPAL PERMIT
SANTA ANA RIVER WATERSHED
EXHIBIT SA-6
LANDFILL SITE-ACTIVE
LANDFILL SITE-INACTIVE
STORM DRAIN
DISTRICT FACILITIES
CITY FACILITIES
FACILITIES MAINT. BY OTHERS
COUNTY FACILITIES
OPEN CHANNEL
DISTRICT FACILITIES
CITY FACILITIES
FACILITIES MAINT. BY OTHERS
COUNTY FACILITIES
RETENTION BASIN
OUTFALL
SEWAGE TREATMENT PLANT
REVISED 11/2001