ARROWS=SPILL DIRECTIONS
P=PICTURE
PDP=PERMITTED DISCHARGE POINT
AOC=AREA OF CONTAINMENT

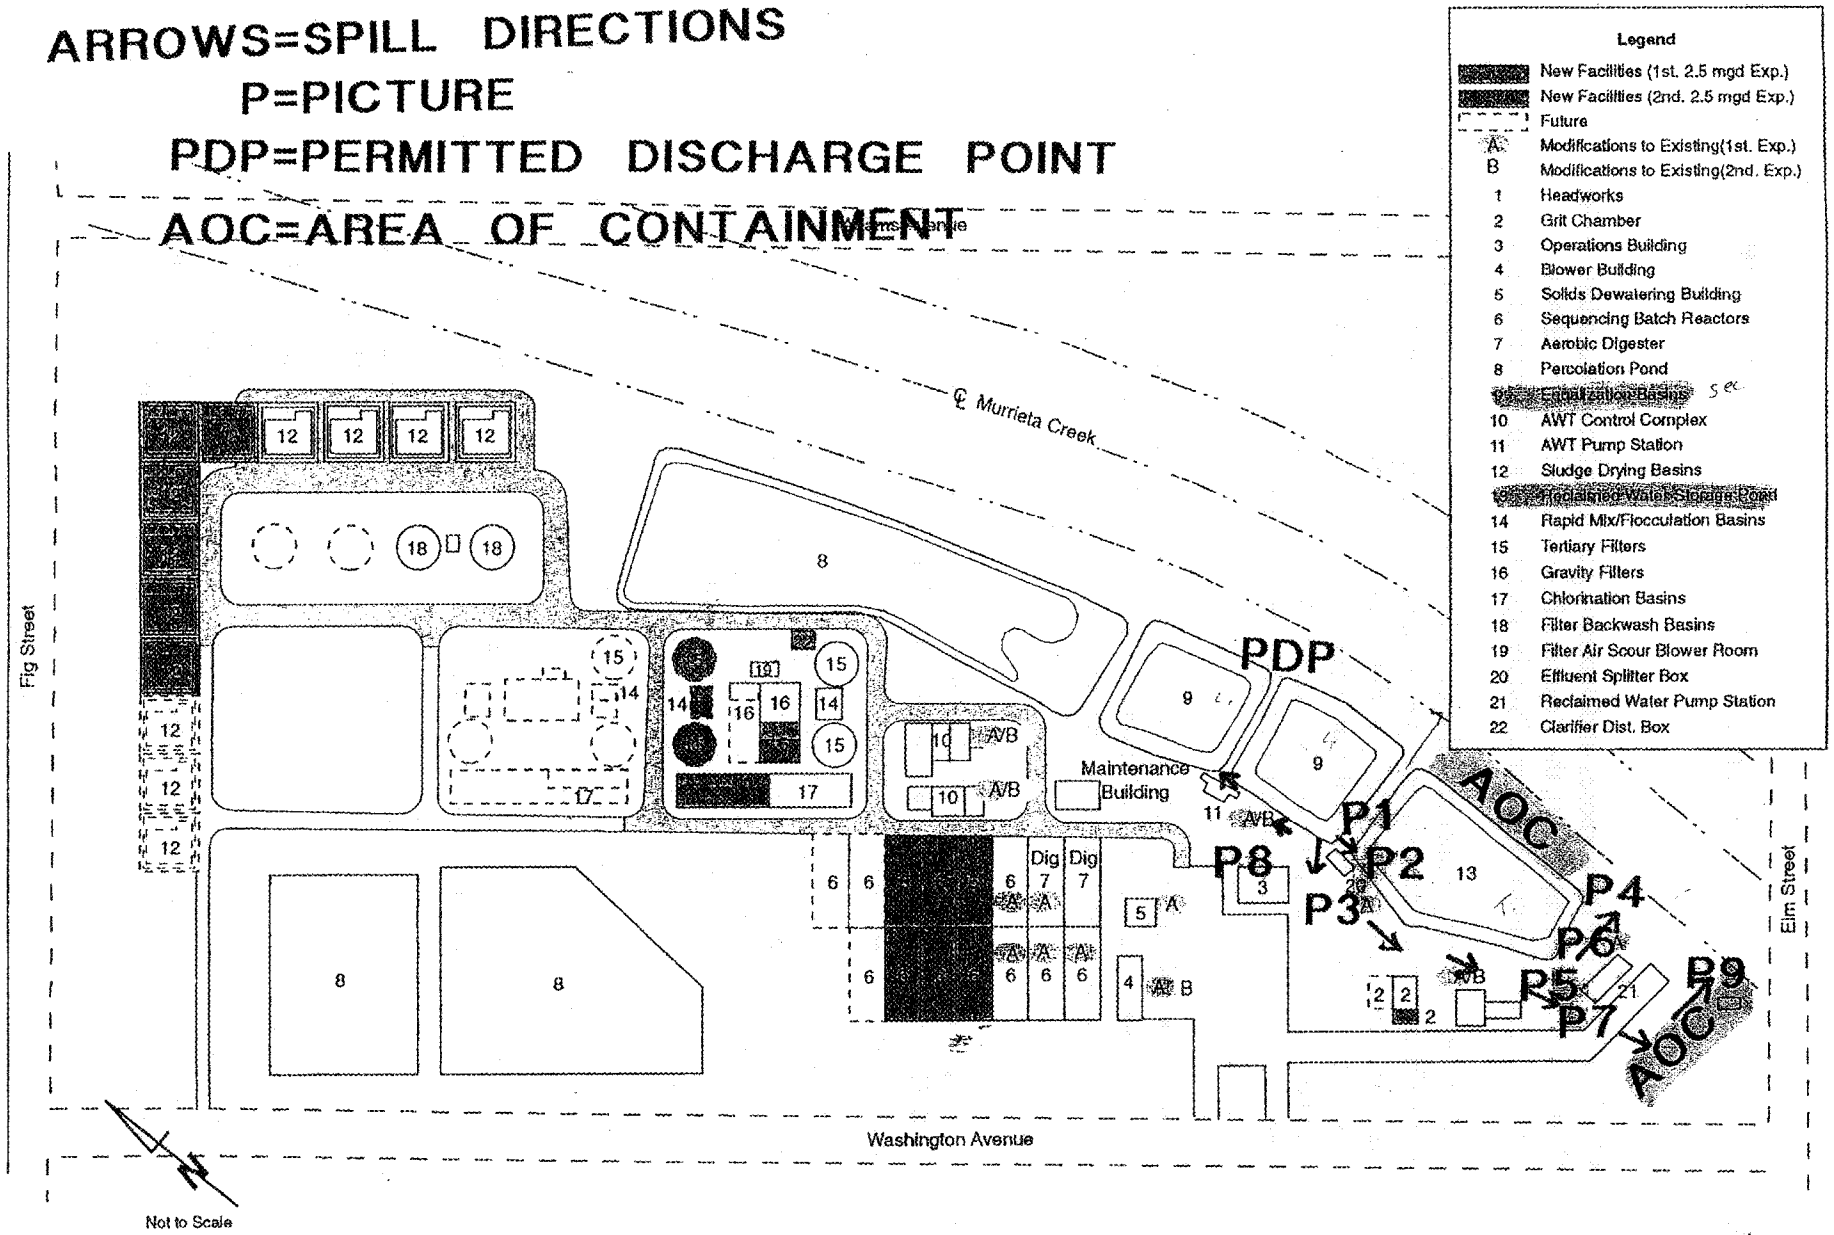

Figure 1-5
Santa Rosa WRF Site Plan
Existing and Future Facilities
With Two 2.5 mgd Expansions (Alternate)

ITEM 10
Doc 6

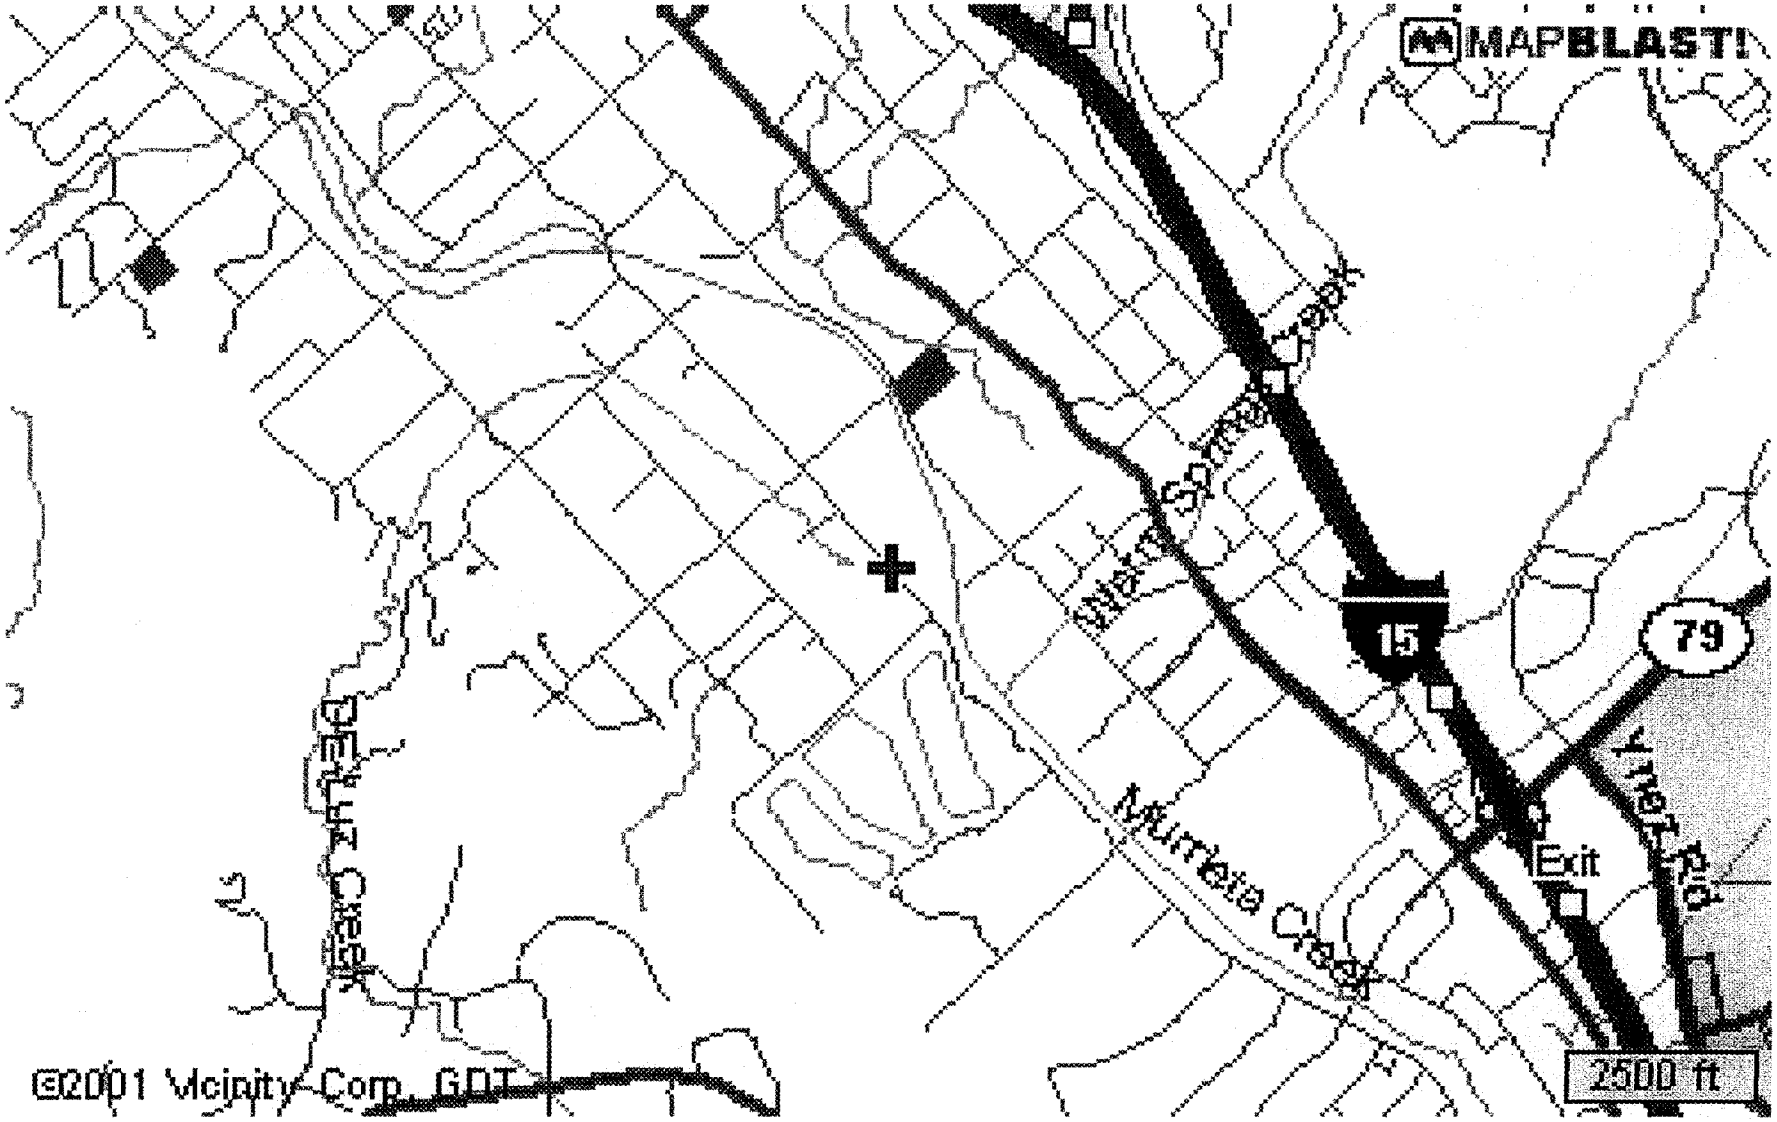

Rancho California Water District, Santa Rosa Water Reclamation Facility