ATTACHMENT 3
EXH.

LOCATION MAP

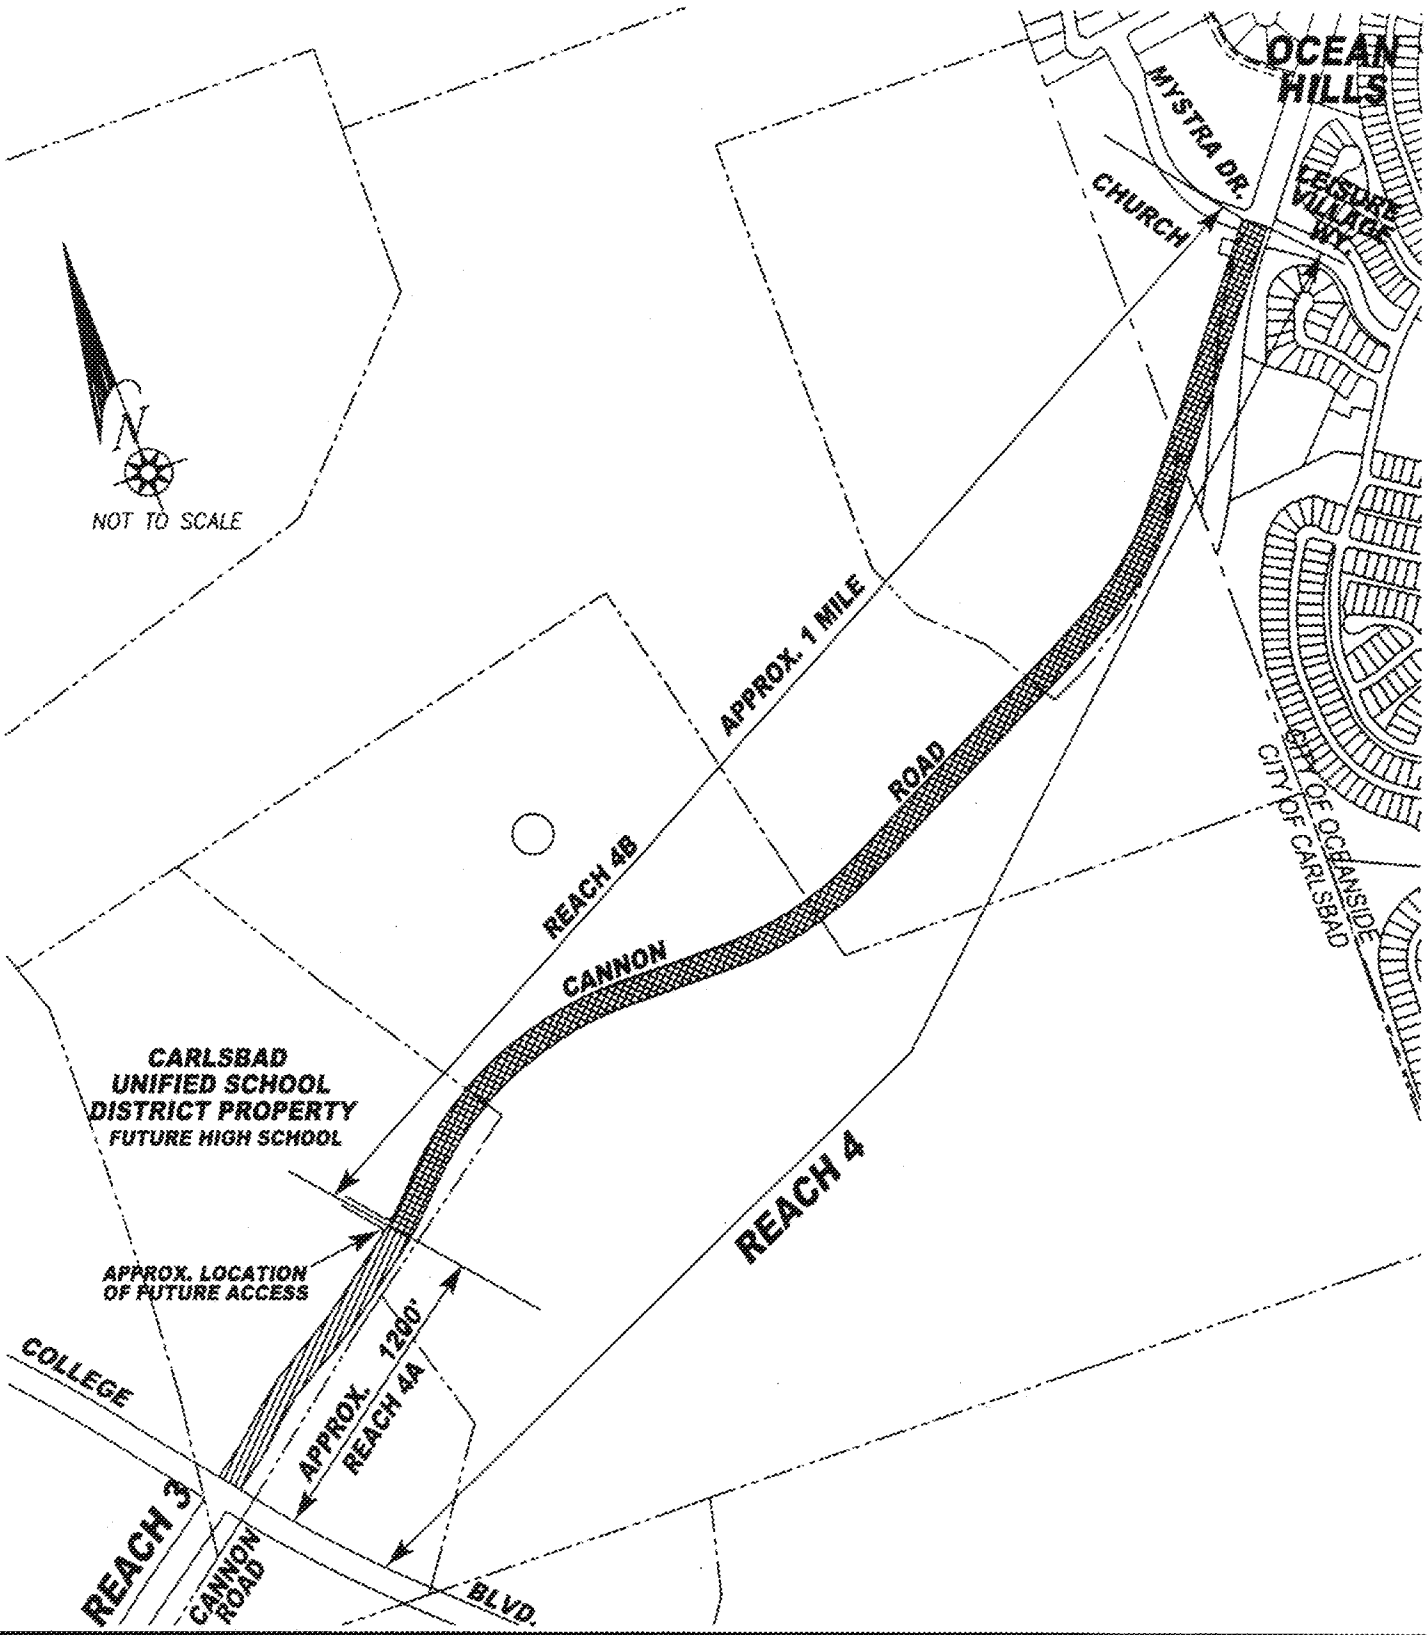

PROJECT NAME

CANNON ROAD REACHES 4A AND 4B

EXHIBIT 1

DRAWN BY: SCOTT EVANS, CARLSBAD ENGINEERING DEPT. 12/31/01 C:\PRESENTATIONS\HAUSER\CANNON4A4B-EXBT.DWG