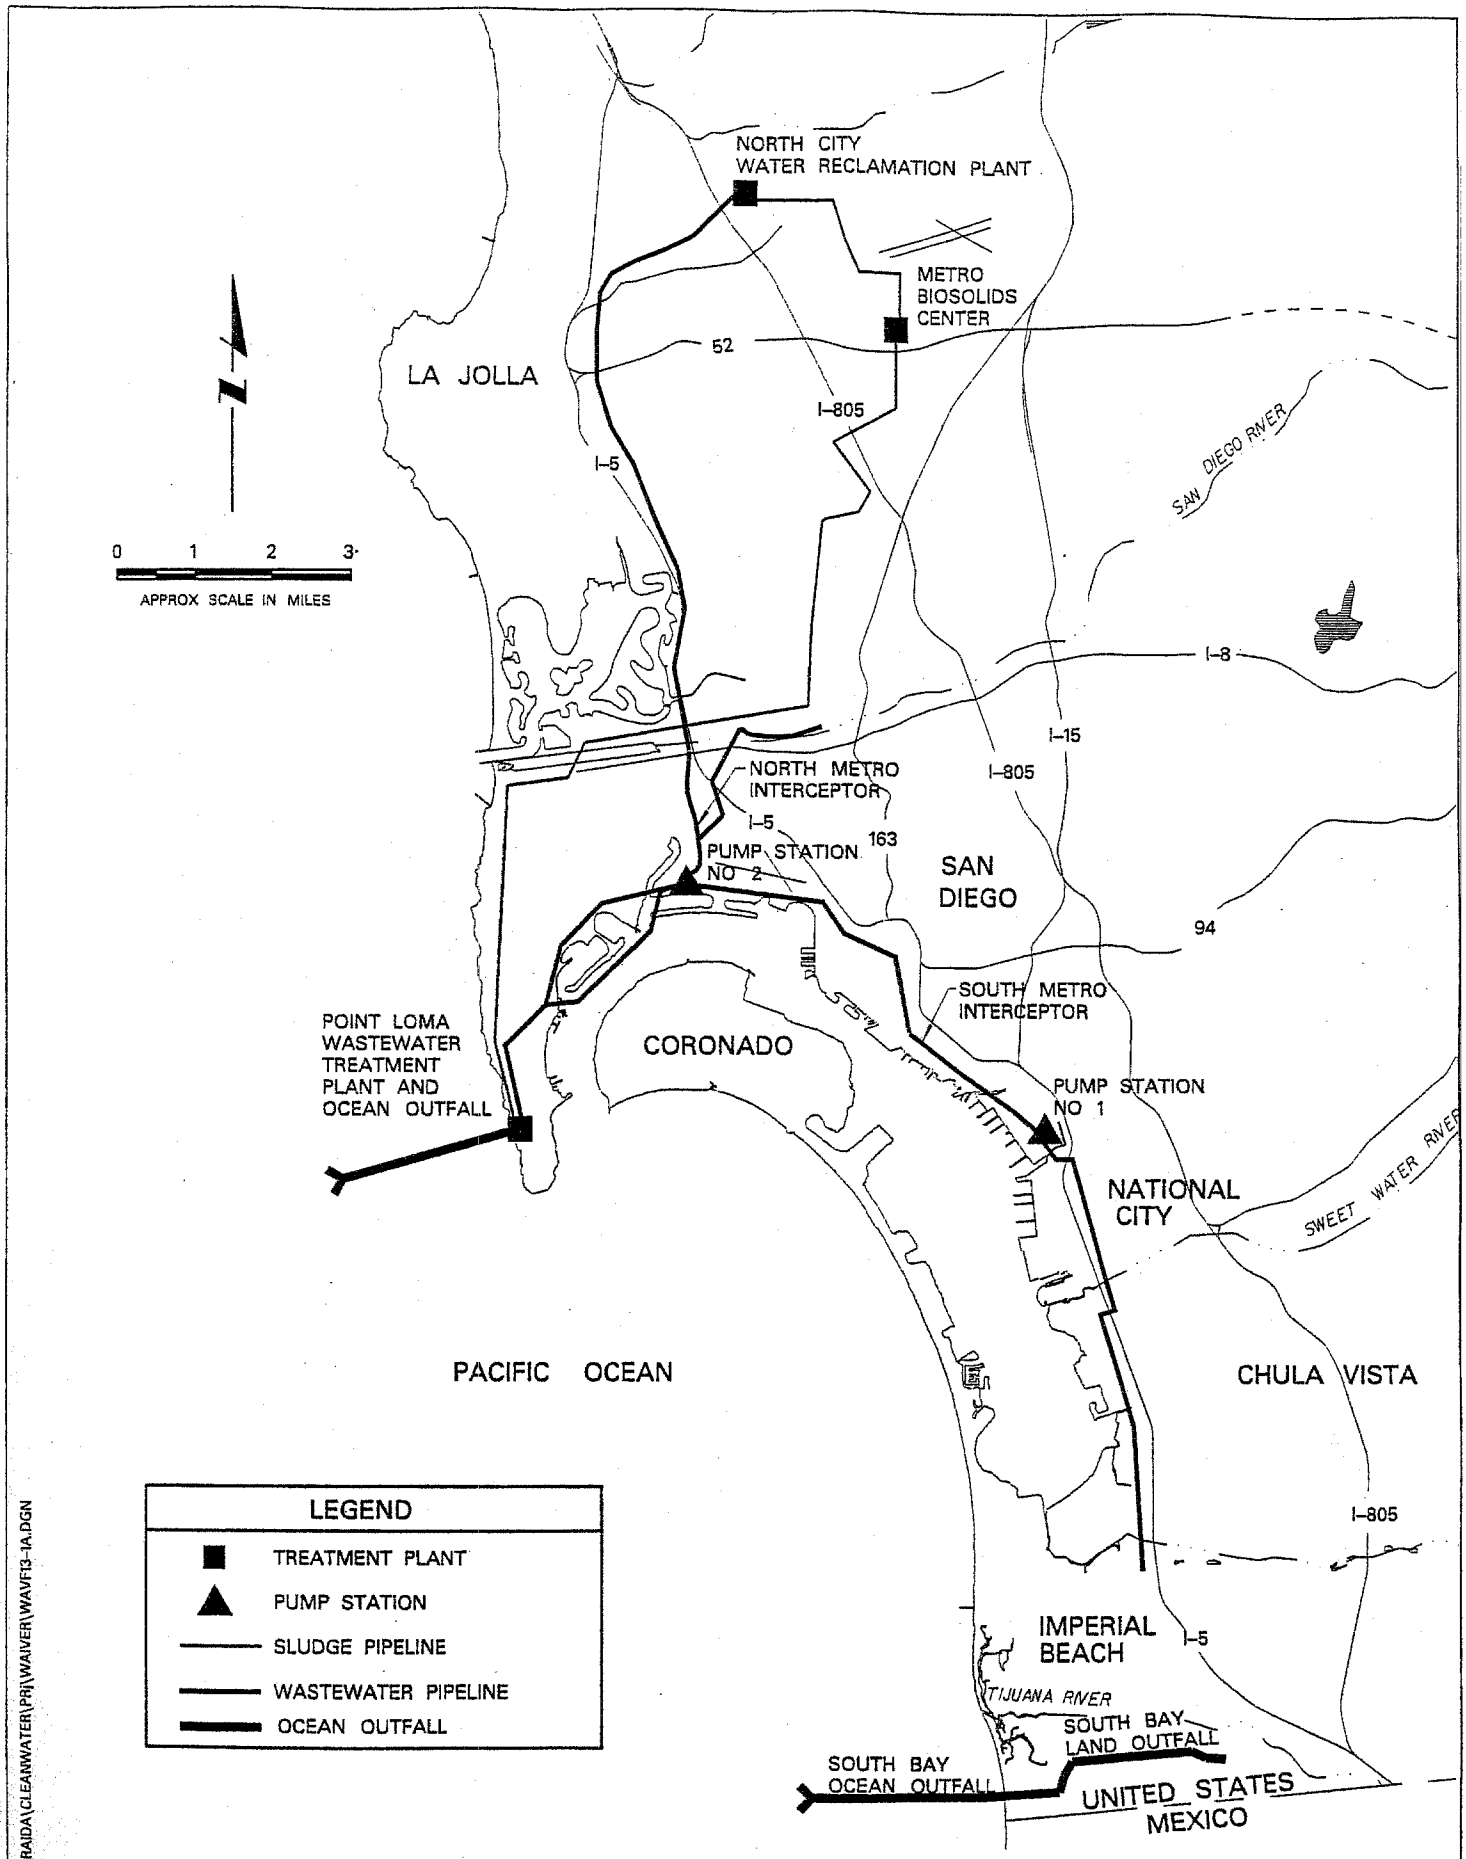

FILENAME:R:\BAIDA\CLEANWATER\PR\WAIVER\WAVF13-1A.DGN

EXISTING METRO SYSTEM FACILITIES

FIGURE A.2-1