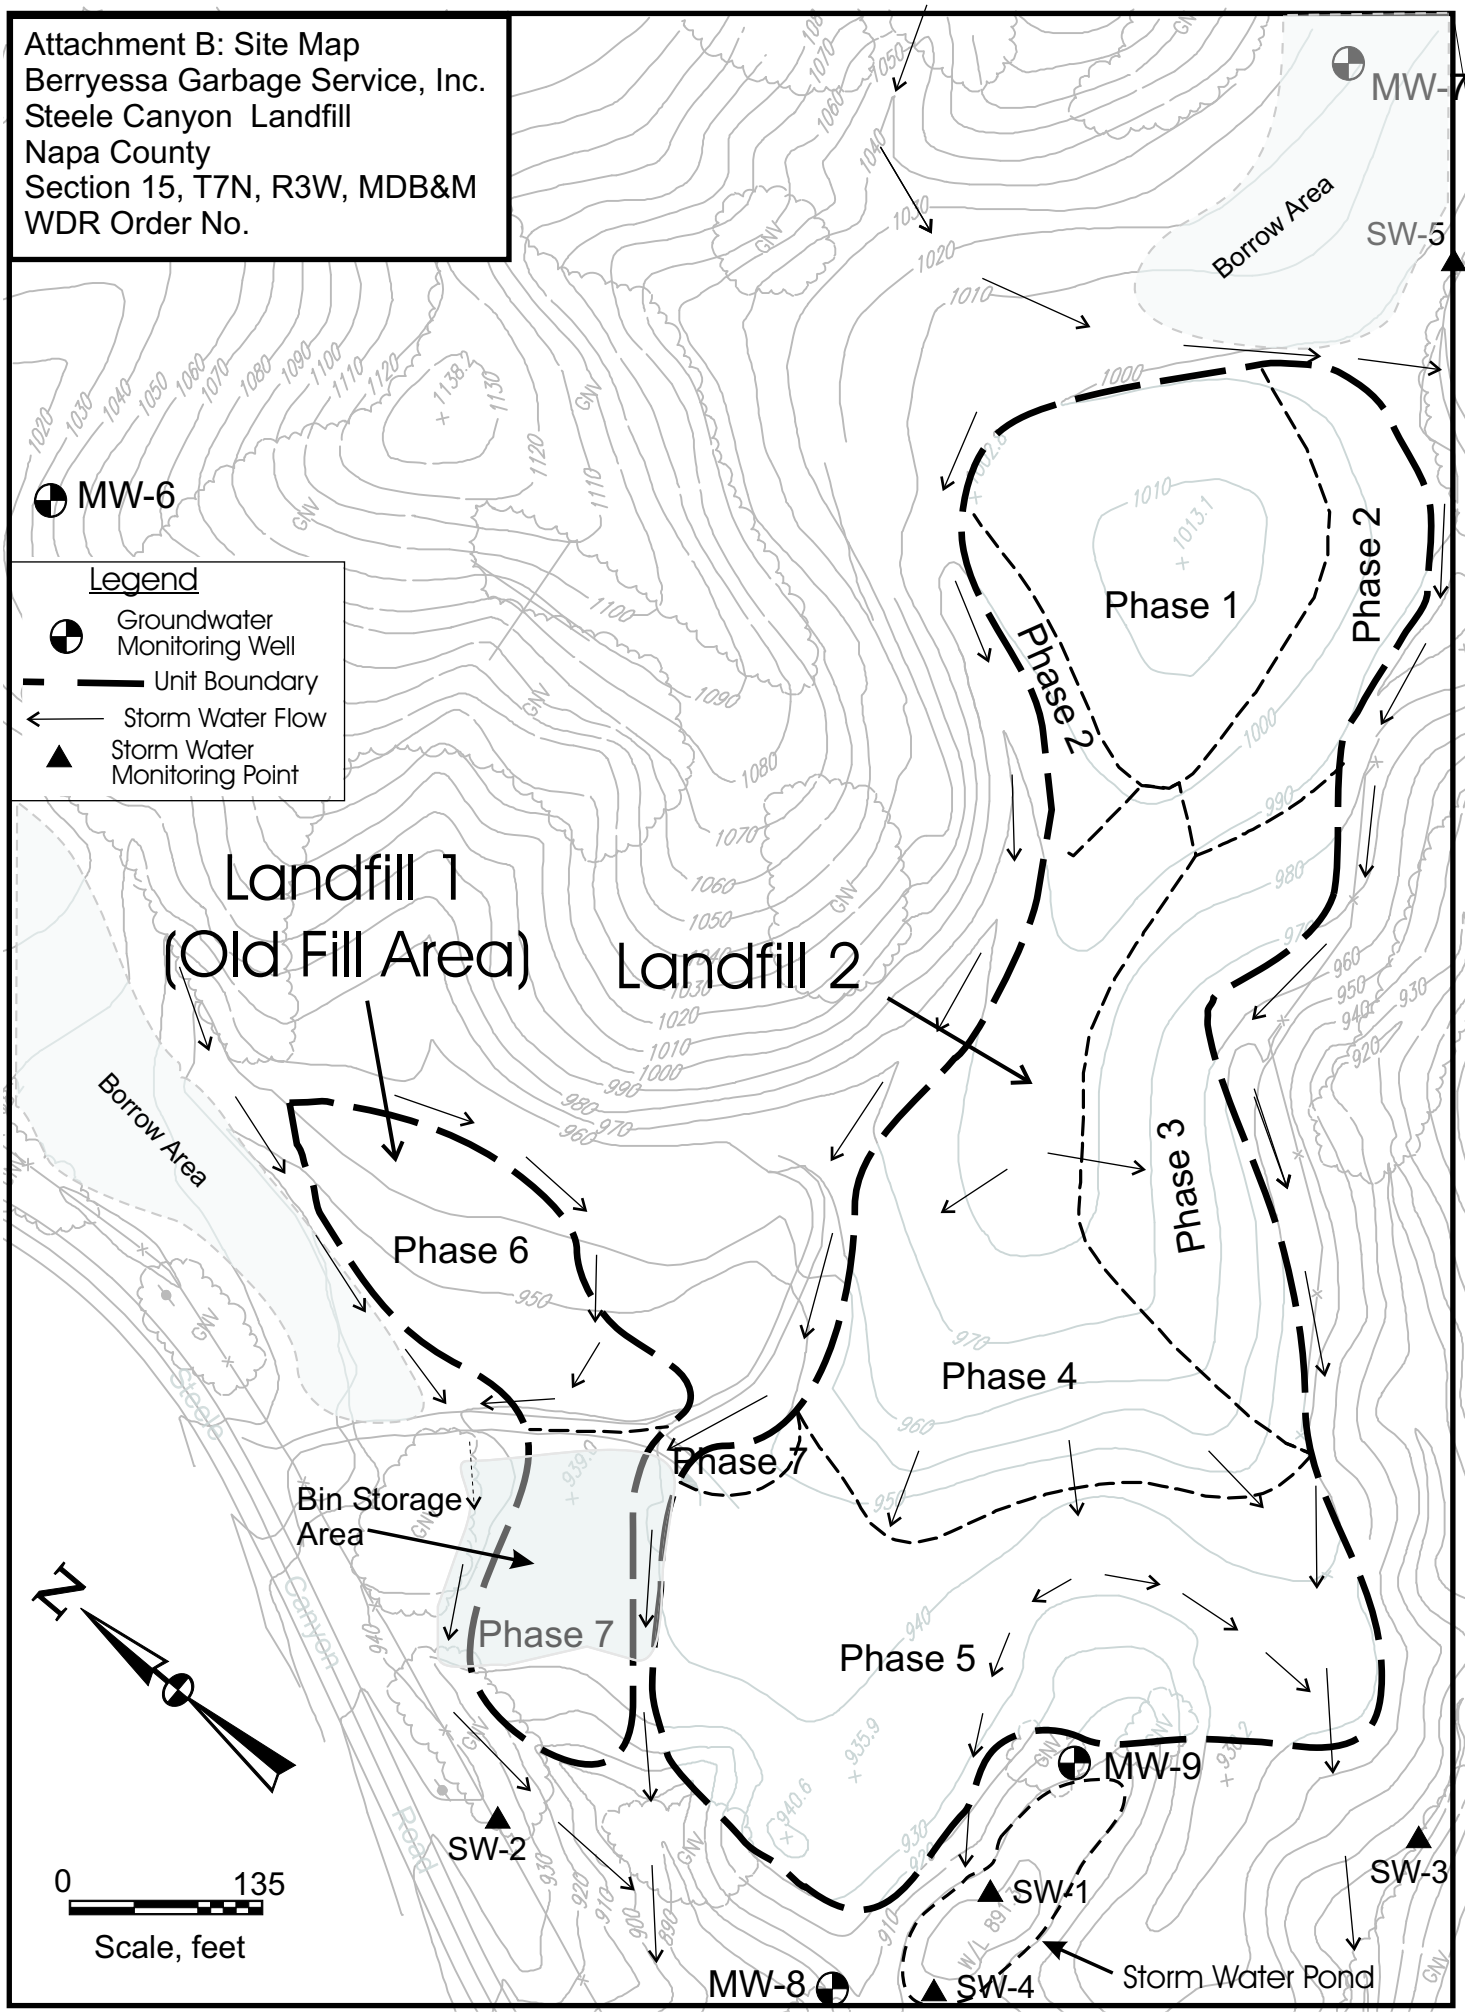
Attachment B: Site Map
Berryessa Garbage Service, Inc.
Steele Canyon Landfill
Napa County
Section 15, T7N, R3W, MDB&M
WDR Order No.
MW-7
Borrow Area
SW-5
MW-6
Legend
Groundwater Monitoring Well
Unit Boundary
Storm Water Flow
Storm Water Monitoring Point
Phase 1
Phase 2
Phase 2
Landfill 1
(Old Fill Area)
Landfill 2
Borrow Area
Phase 6
Phase 3
Phase 4
Phase 7
Bin Storage Area
Phase 7
Phase 5
MW-9
SW-2
SW-1
SW-3
SW-4
MW-8
Storm Water Pond
N
0
135
Scale, feet