EXHIBIT "A"
LEGAL DESCRIPTION

THE LAND DESCRIBED HEREIN IS SITUATED IN THE STATE OF CALIFORNIA, COUNTY OF SHASTA, CITY OF SHASTA LAKE, AND IS DESCRIBED AS FOLLOWS:

LOTS 13, 14, 15, 16, 17, 18, 19 AND 20 OF BLOCK 8, AS SHOWN ON THE MAP OF BOOMTOWN SUBDIVISION, UNIT #8 FILED SEPTEMBER 14, 1938 IN BOOK 5 OF MAPS AT PAGE 33, SHASTA COUNTY RECORDS.

EXCEPTING THEREFROM THAT PORTION OF LOTS 13, 14, 15 AND 16 DESCRIBED IN THE DEED TO THE STATE OF CALIFORNIA RECORDED OCTOBER 19, 1967 IN BOOK 932 OF OFFICIAL RECORDS, AT PAGE 542.

A.P.N. 005-250-063 AND 005-250-064

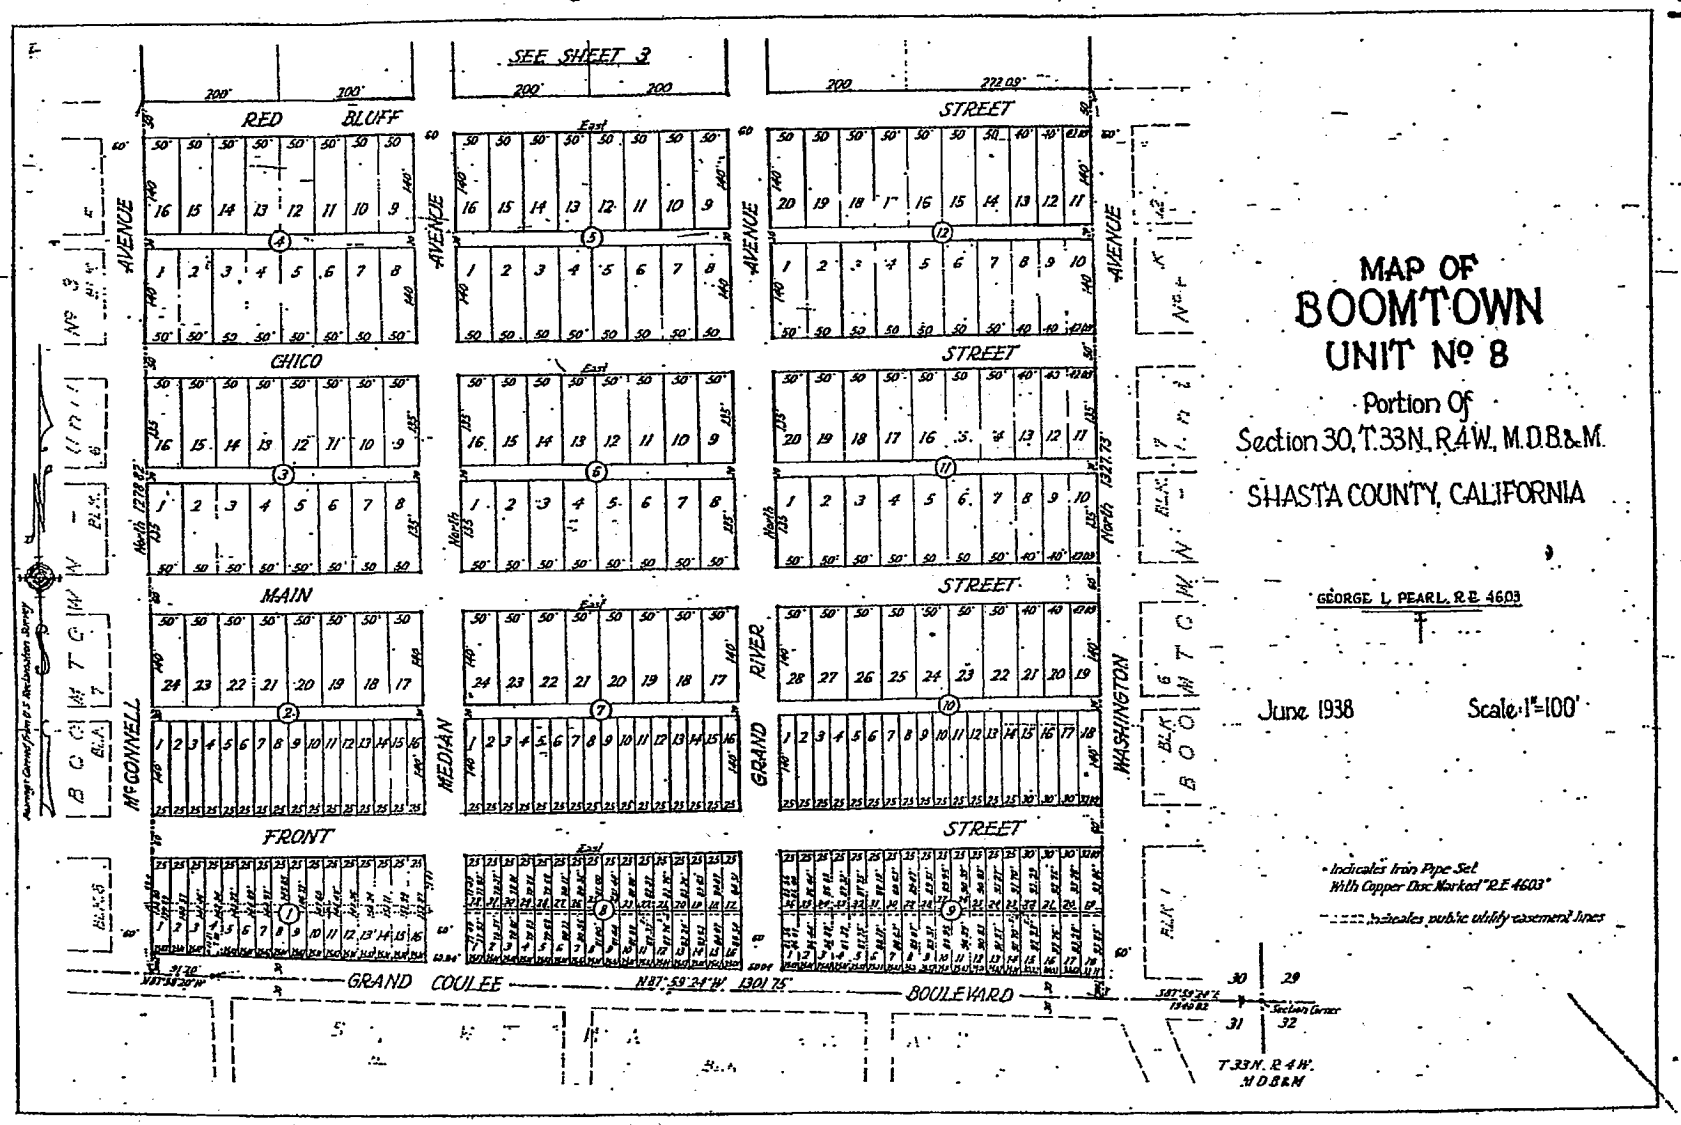
SEE SHEET 3
RED BLUFF
CHICO
MAIN
FRONT
STREET
AVENUE
McCONNELL
MEDIAN
RIVER
GRAND
WASHINGTON
GRAND COULEE BOULEVARD
N87°59'24"W 1301.75'
T.33N. R.4W. M.D.B.&M.
MAP OF
BOOMTOWN
UNIT No 8
Portion Of
Section 30, T.33N., R.4W., M.D.B.&M.
SHASTA COUNTY, CALIFORNIA
GEORGE L. PEARL, R.E. 4603
June 1938
Scale 1"=100'
• Indicates Iron Pipe Set With Copper Disc Marked "R.E. 4603"
Indicates public utility easement lines