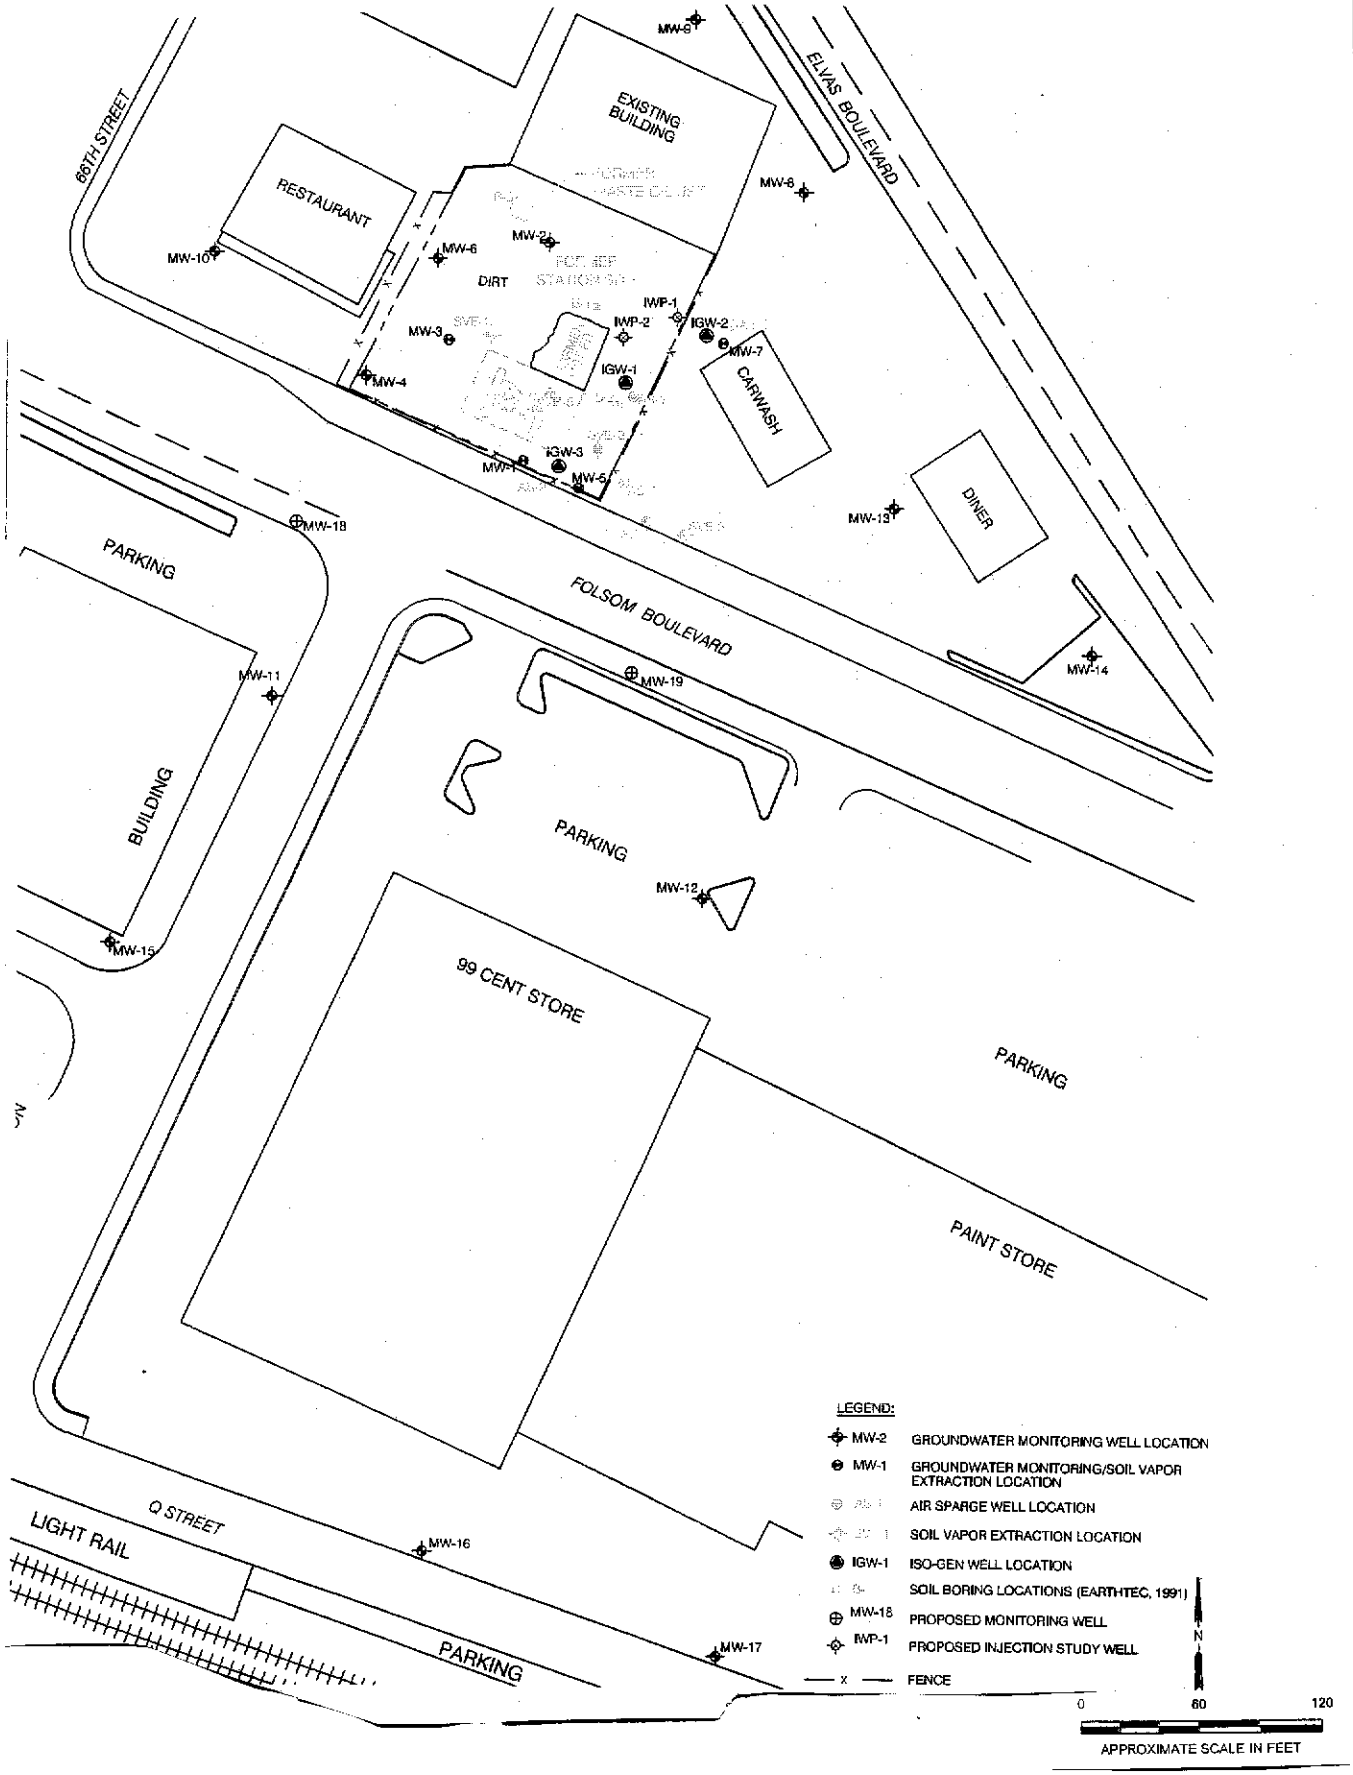

Former Eagle Service Station
6661 Folsom Blvd, Sacramento
Site and Well Locations

Figure 1