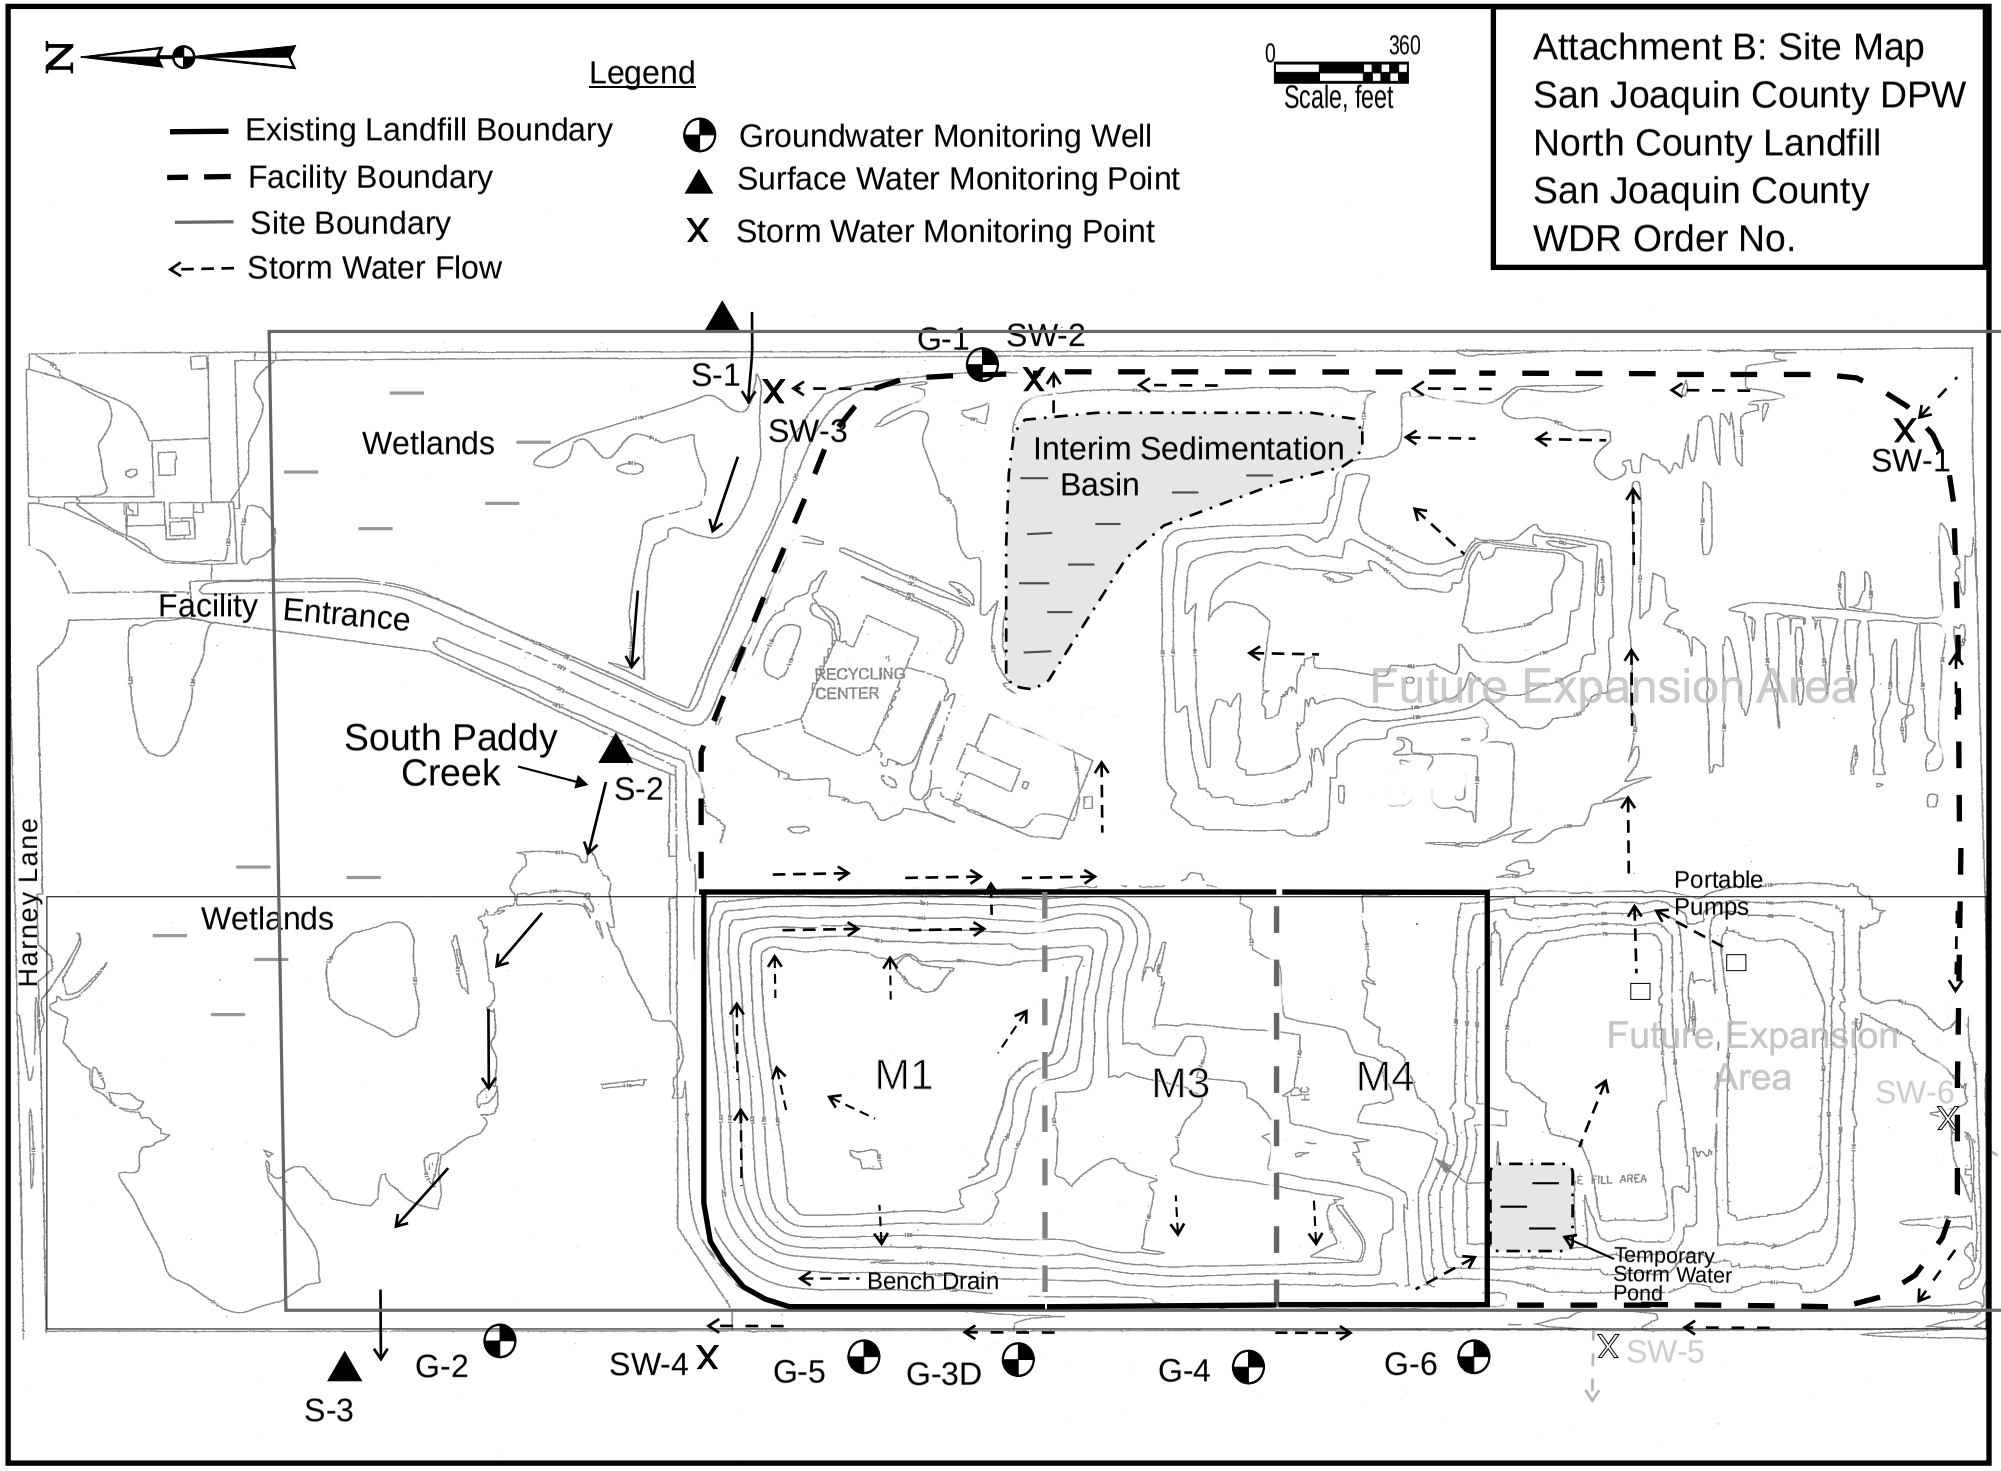
N
Legend
Existing Landfill Boundary
Facility Boundary
Site Boundary
Storm Water Flow
Groundwater Monitoring Well
Surface Water Monitoring Point
Storm Water Monitoring Point
0
360
Scale, feet
Attachment B: Site Map
San Joaquin County DPW
North County Landfill
San Joaquin County
WDR Order No.
G-1
SW-2
S-1
SW-3
Wetlands
Interim Sedimentation Basin
SW-1
Facility Entrance
RECYCLING CENTER
Future Expansion Area
South Paddy Creek
S-2
Harney Lane
Wetlands
Portable Pumps
M1
M3
M4
Future Expansion Area
SW-6
Temporary Storm Water Pond
Bench Drain
S-3
G-2
SW-4
G-5
G-3D
G-4
G-6
SW-5