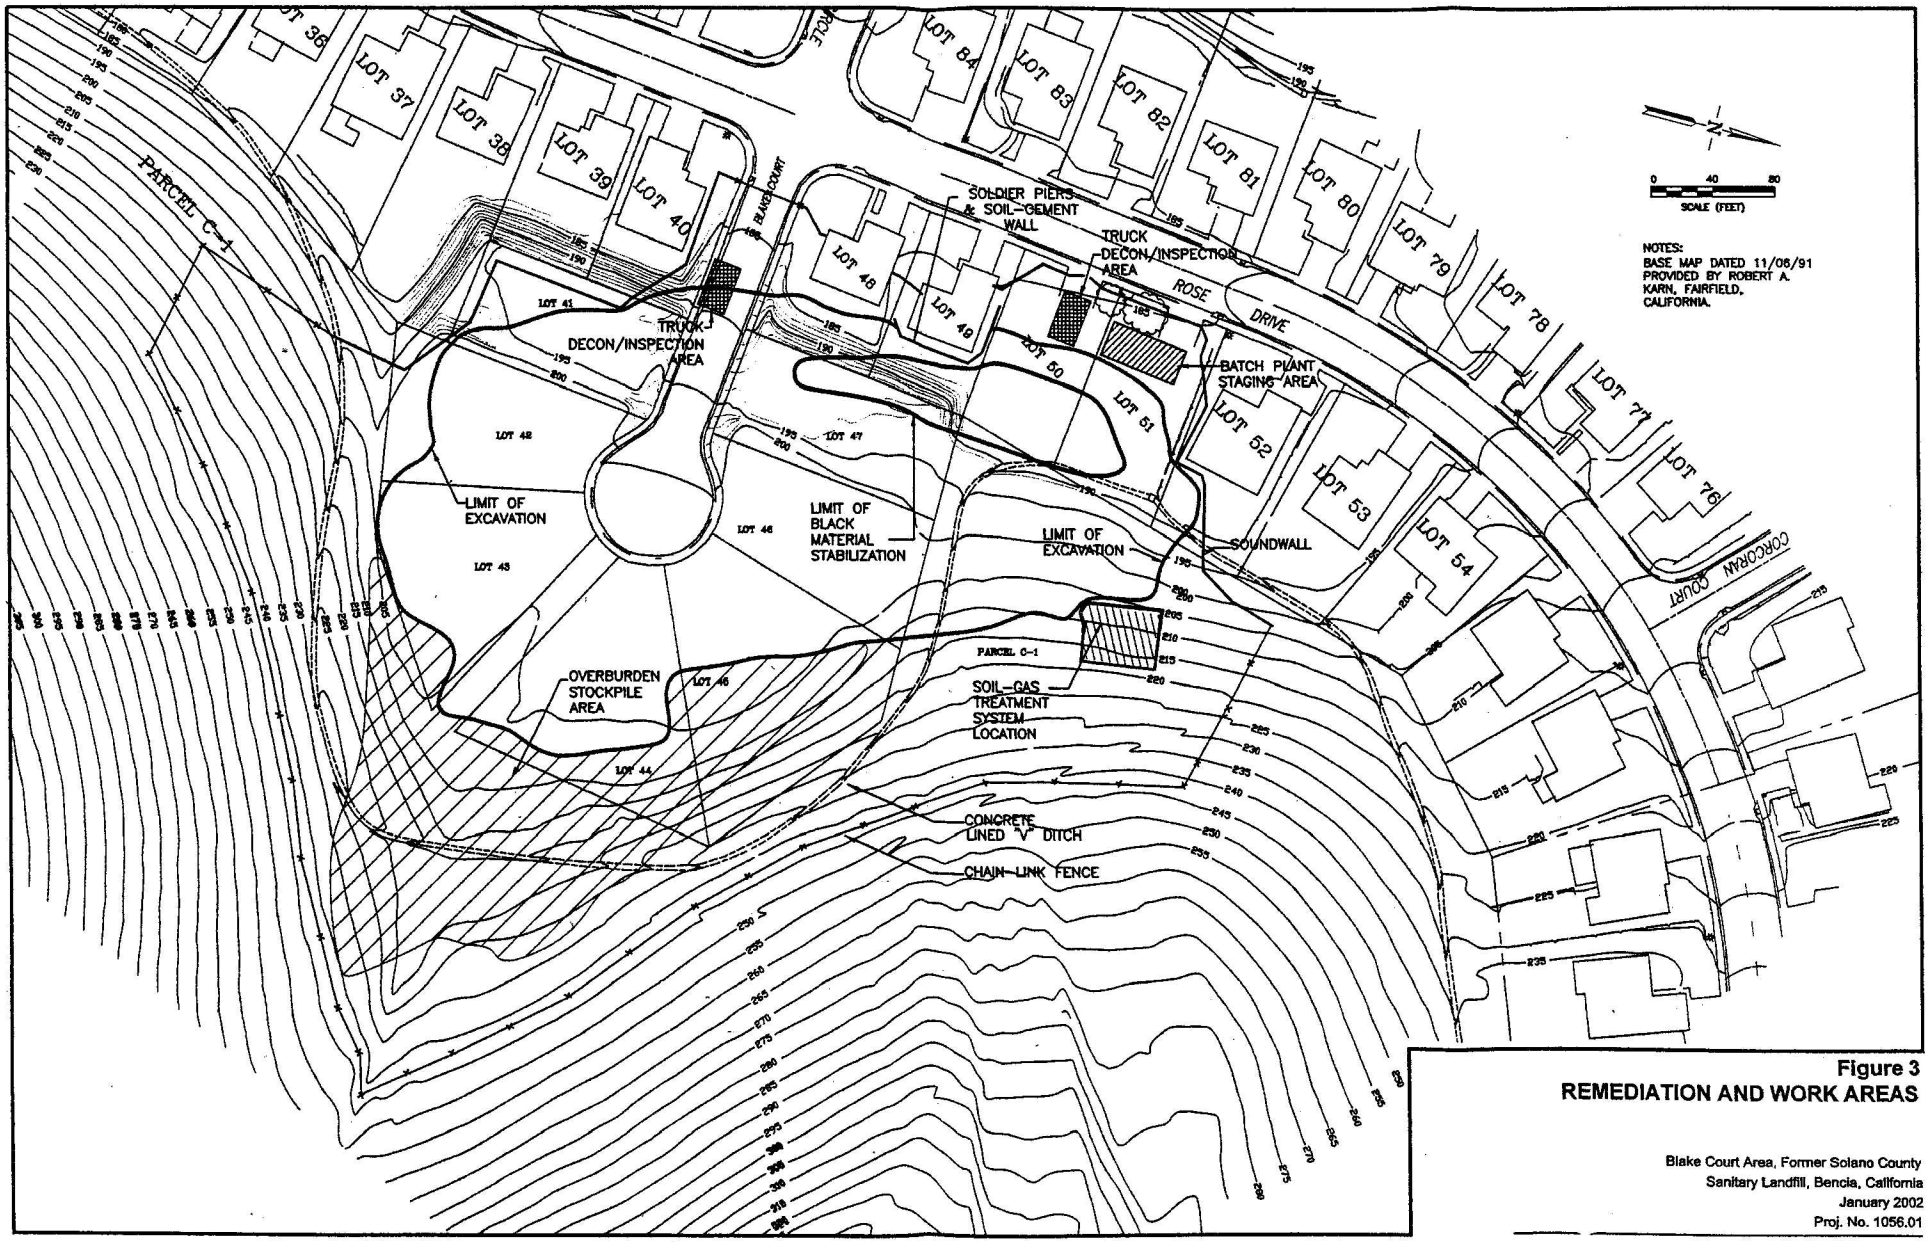

Figure 3
REMEDIATION AND WORK AREAS

Blake Court Area, Former Solano County
Sanitary Landfill, Bencia, California
January 2002
Proj. No. 1056.01