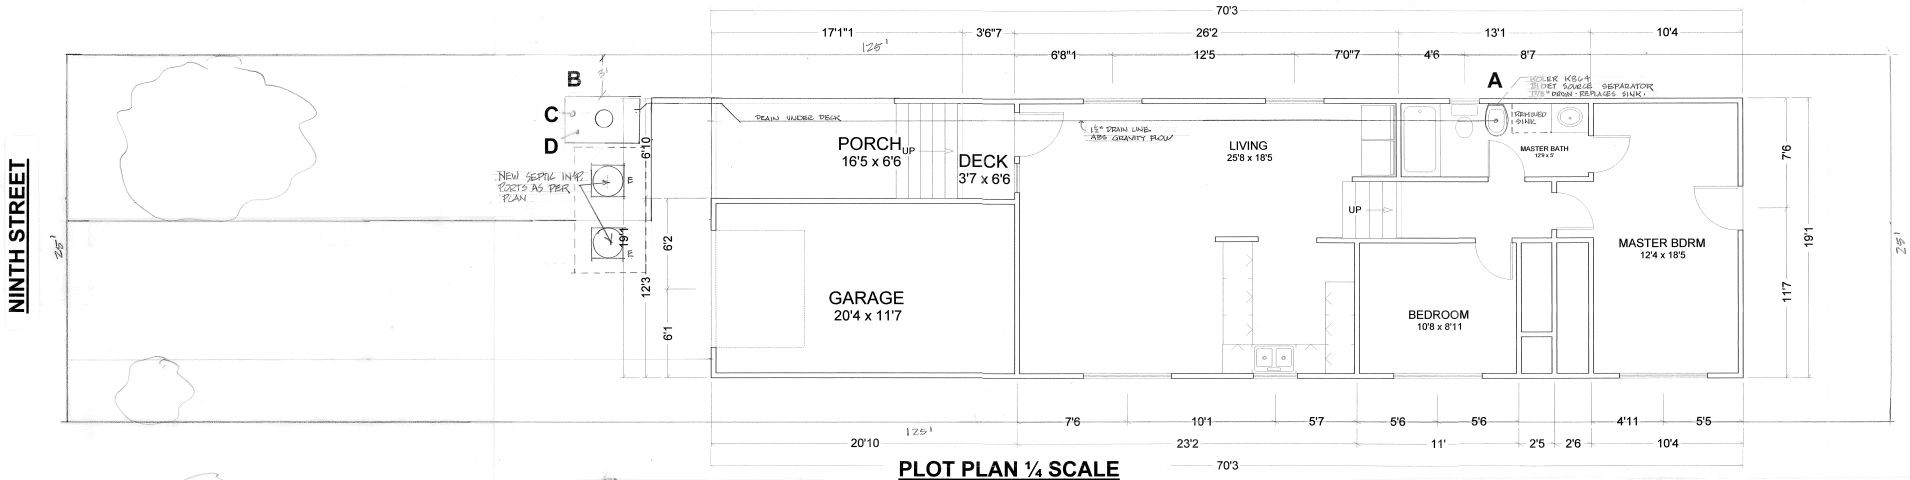

PLOT PLAN ¼ SCALE

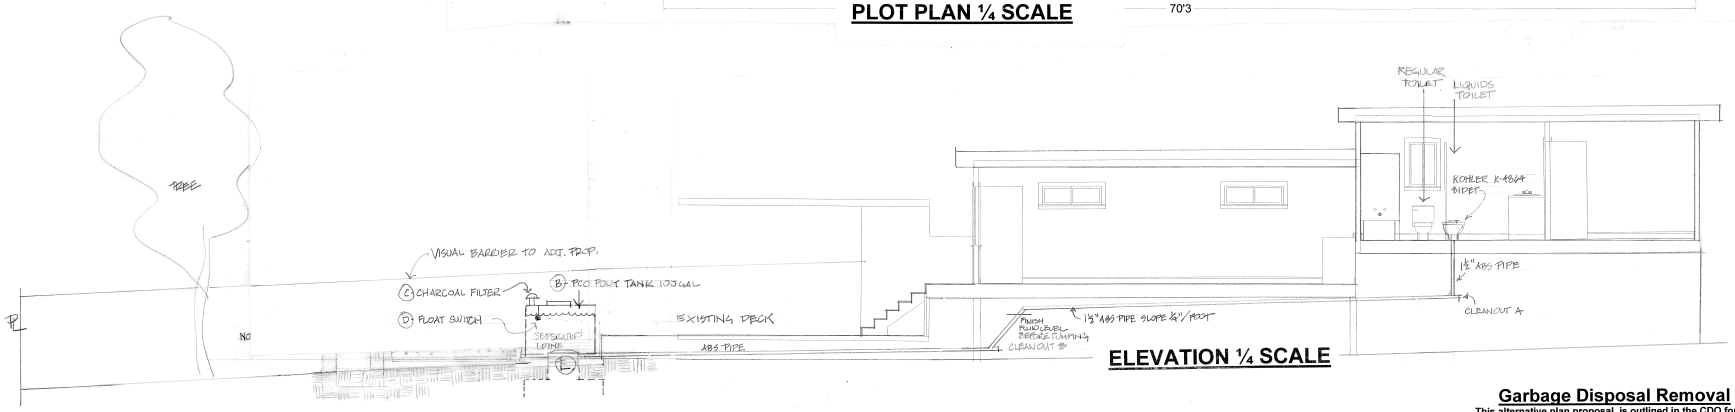

ELEVATION ¼ SCALE

B STORAGE TANK

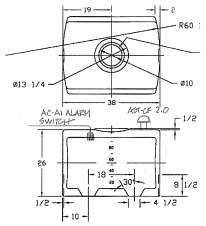

Required Labeling on tank on top and two sides shall read in 3" letters.

DANGER

UNSAFE WATER

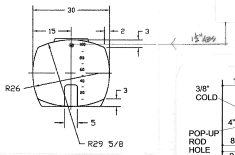

CODES/STANDARDS APPLICABLE

Specified model meets or exceeds the following:

- *ASME/ANSI A112.19.2M*
- *IAPMO/UPC*
- *Canadian Standards Association (CSA)*
- *State of Massachusetts*

KOHLER

AMARETTO BIDET

K-4864

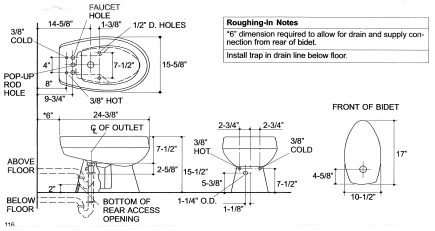

Roughing-In Notes
"6" dimension required to allow for drain and supply connection from rear of bidet.
Install trap in drain line below floor.

Garbage Disposal Removal

This alternative plan proposal is outlined in the CDO for the prohibition order in Los Osos California for individuals. AS recommended in RWQCB Resolution 83-12 this alternative shall require the removal of the garbage disposal for the period from the date of final inspection.

Deed Restriction

Conditional to final inspection, a deed restriction requiring the new owner keep the source separation plumbing system in place and garbage disposal prohibition till the prohibition is lifted by the RWQCB. A maintenance contract must be in place for urea removal at time of sale and a manual for use required.

C CHARCOAL AIR FILTER

ATS-CF-2.0

E RETROFIT TANK PORTS

Tank ports shall be installed for continuous inspection of solids and scum thickness. Tank Shall be pumped before final inspection and every two years thereafter or when solids occupy over 18 inches in the bottom of the tank whichever comes first.

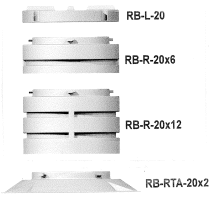

STEP Systems *Specifications*

Alarms & Controls

AC-A-1
P: Primary 120 VAC, 50/60 Hz, 6.5 watts max. 120 VAC continuous. Secondary: 12 VAC / ***AC:*** 6x4x2.25 inch / ***AM:*** 88 decibels @ 10' / ***PC:*** 6' / ***PC:*** 15' Double 18 gauge, 3 conductor (UL) / NEMA 4X water resistant (CPE) / ***S:*** Mercury Float Switch
Features • Red warning light, green "power on" light, alarm test switch, and horn silence switch

Carbon Filters

ATS-CF-2.0
Attaches to a 1.25" SCH 40 PVC pipe
ATS-CF-3.0
Attaches to a 2" SCH 40 PVC pipe
ATS-CF-4.0
Attaches to a 3" SCH 40 PVC pipe
ATS-CF-5.0
Attaches to a 4" SDR 35 PVC pipe

Features

- For use with advanced treatment system or roof top applications
- Reduces noxious odors
- Unique patentled carbon cloth is easy to use and leaves no residue
- Zebel recommends replacing charcoal cloth disk annually

AC-A-I

Indoor Alarm w/float

ALARM MOUNTED INSIDE BY TOILET.

Install Zebel Alarm System as shown At 80 gallon mark on tank level.

D FLOAT SWITCH ASSEMBLY

NORWESCO
ST. BONIFACIUS, MN
100 GALLON PCO TANK
JTP 30JUN95 SIZE B FROM NO. DWG NO. REV
SCALE 1/16 SHEET

SEPARATED SOURCE NITROGEN STORAGE PLAN FOR COMPLIANCE TO RWQCB ORDER R3-2006-R32006

TEMPORARY ALTERNATIVE MEASURES INSTALLATION

DESIGN: STEVE PAIGE
1554 NINTH STREET
LOS OSOS, CA.

OWNER: STEVEN PAIGE
1554 NINTH ST.
LOS OSOS CALIFORNIA

PROJECT LOCATION: 1554 NINTH STREET
LOS OSOS CA

DATE: 3-18-2006 **PG.** 1 **OF** **PAGES**