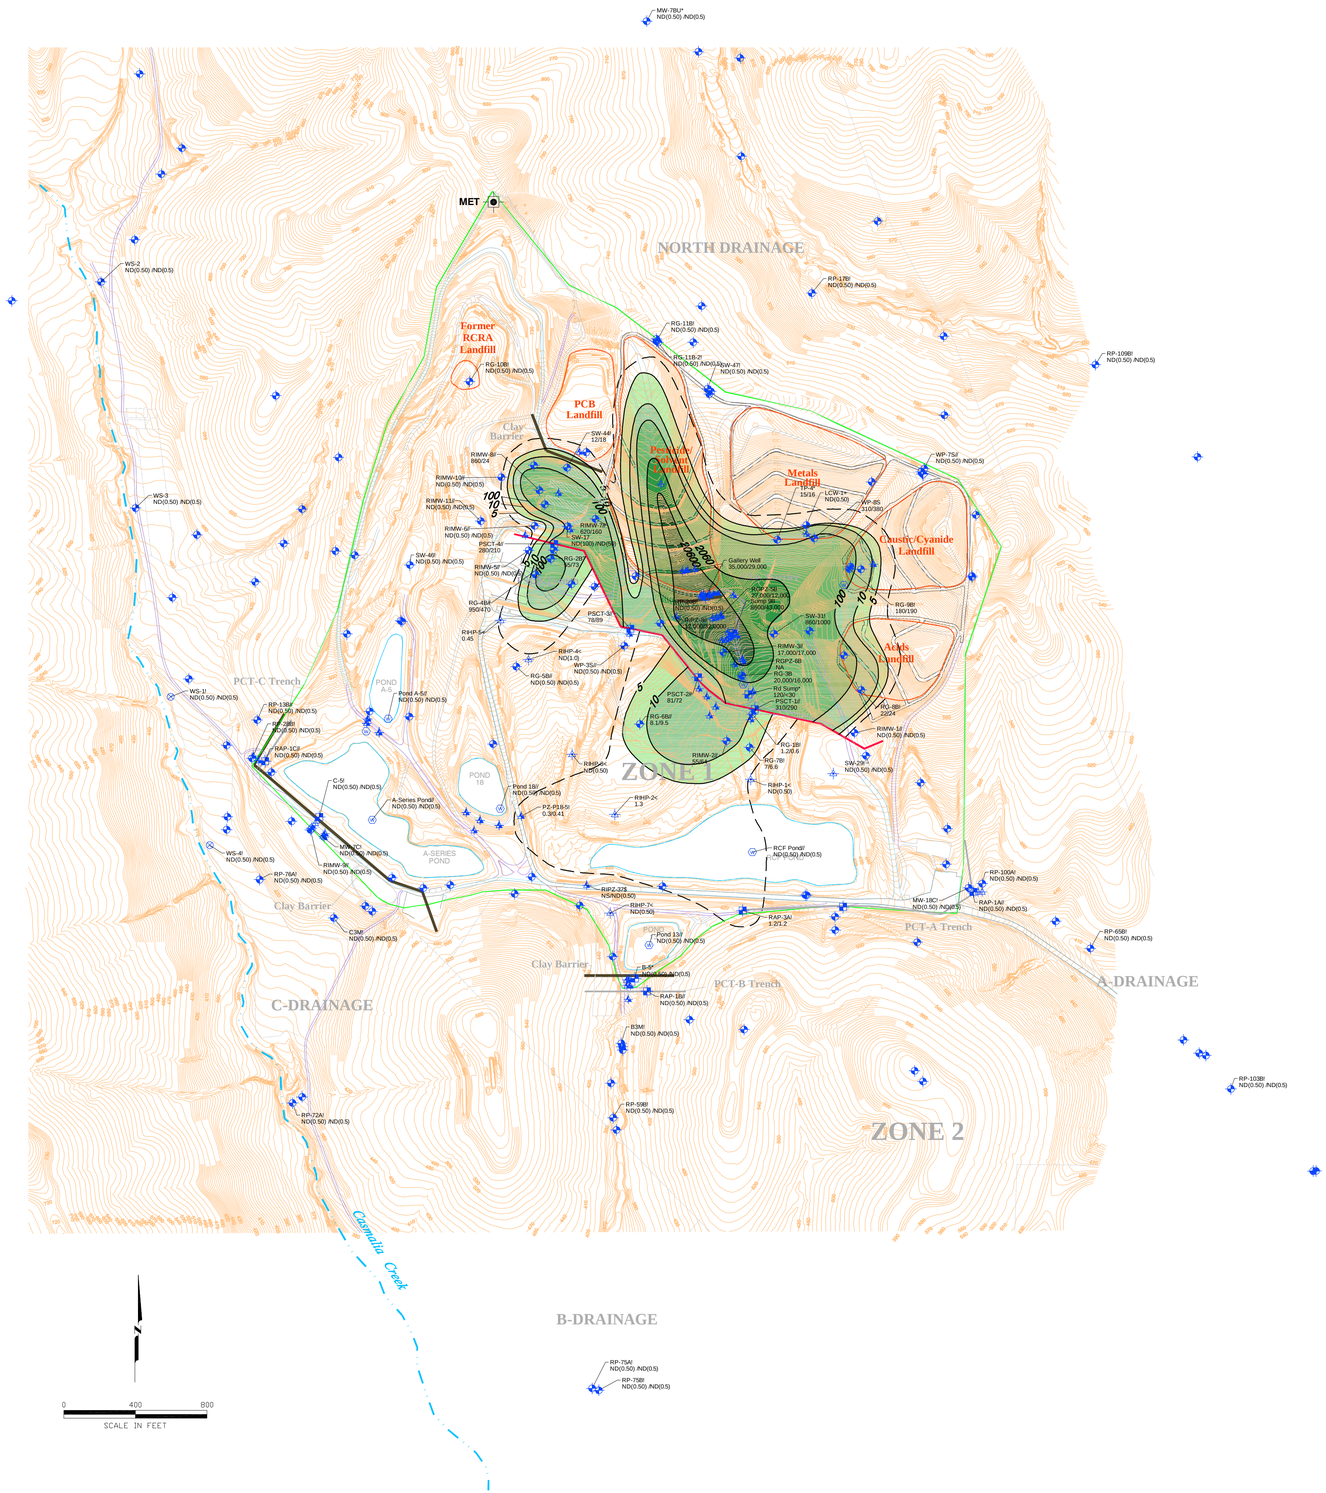

LEGEND

- Burial Trench
- Landfill Boundaries
- Facility and Zone 1 Boundary
- Perimeter Source Control Trench (PSCT)
- Plume Capture Collection Trench (PCT)
- Clay Barrier
- Creek
- Pond Outline
- MW-15C — Upper HSU Monitoring Well
- RAP-2A — Upper HSU Extraction Point
- POND18 — Upper HSU Surface Water Sample
- L2 (SW-4) — Upper HSU Piezometer
- RIHP-1 — Upper HSU Hydropunch
- MET — Meteorological Station

- Tetrachloroethene Non Detect
- Tetrachloroethene 5 µg/L (MCL)
- Tetrachloroethene 10 µg/L
- Tetrachloroethene 100 µg/L
- Tetrachloroethene 2,060 µg/L (1% Solubility)
- Tetrachloroethene 20,600 µg/L (10% Solubility)

PSCT-2
215/285

- Spring 2005 value
- Fall 2004 value (µg/L)

MCL = Maxiumum Contaminant Level
* = Pre-RI Results, Fall 1999 and Summer 2000
\+ = Pre-RI Results, Winter 1999
x = Pre-RI Results, Winter and Spring 1998
^ = Pre-RI Results, Spring 1998
% = Pre-RI Results, Fall 1998 and Spring 1999
\# = Pre-RI Results, Spring 1999 and Summer 2000
$ = RI Results, Fall 2006
< = Phase II Results, Winter 2007
? = RI Results, Spring 2005 and 2006
! = Semi-Annual Results, Spring 2007 and 2008
// = Semi-Annual Results, Spring and Fall 2008

The widths of the clay barriers, PSCT, and PCT trenches are exaggerated for presentation purposes.

ND Not detected, but sampled and analyzed
NR Not sampled/analyzed due to lack of water recovered from sampling location.
NS Not sampled

See Note Figure G-27

NOTES:

Topo map revised 1998, 2000, 2004. Topo with P/S landfill and borrow area revised 2000. (Foster-Wheeler).

Zone 1 boundary (green) is approximate and includes the area within the facility boundary.

Plotted: 12-14-2010 4:05 PM By: pcboudreau

NO.	DATE	REVISIONS	BY	CHK

DRAWN: PCB	PROJECT NO: 4088097619		
ENGINEER:	SCALE: 1"= 400'		
CHECKED: NAM	APPROVED: WJF		
DATE: 1/2011	DATE: 1/2011		

Final Remedial Investigation Report

Casmalia Resources Superfund Site
Casmalia, California

Tetrachloroethene Groundwater Concentrations
Upper HSU Zone 1 Area
Remedial Investigation Sampling

FIGURE **G-23**
SHEET: **1** OF **1**
REVISION NUMBER: 0
DATE: January 2011