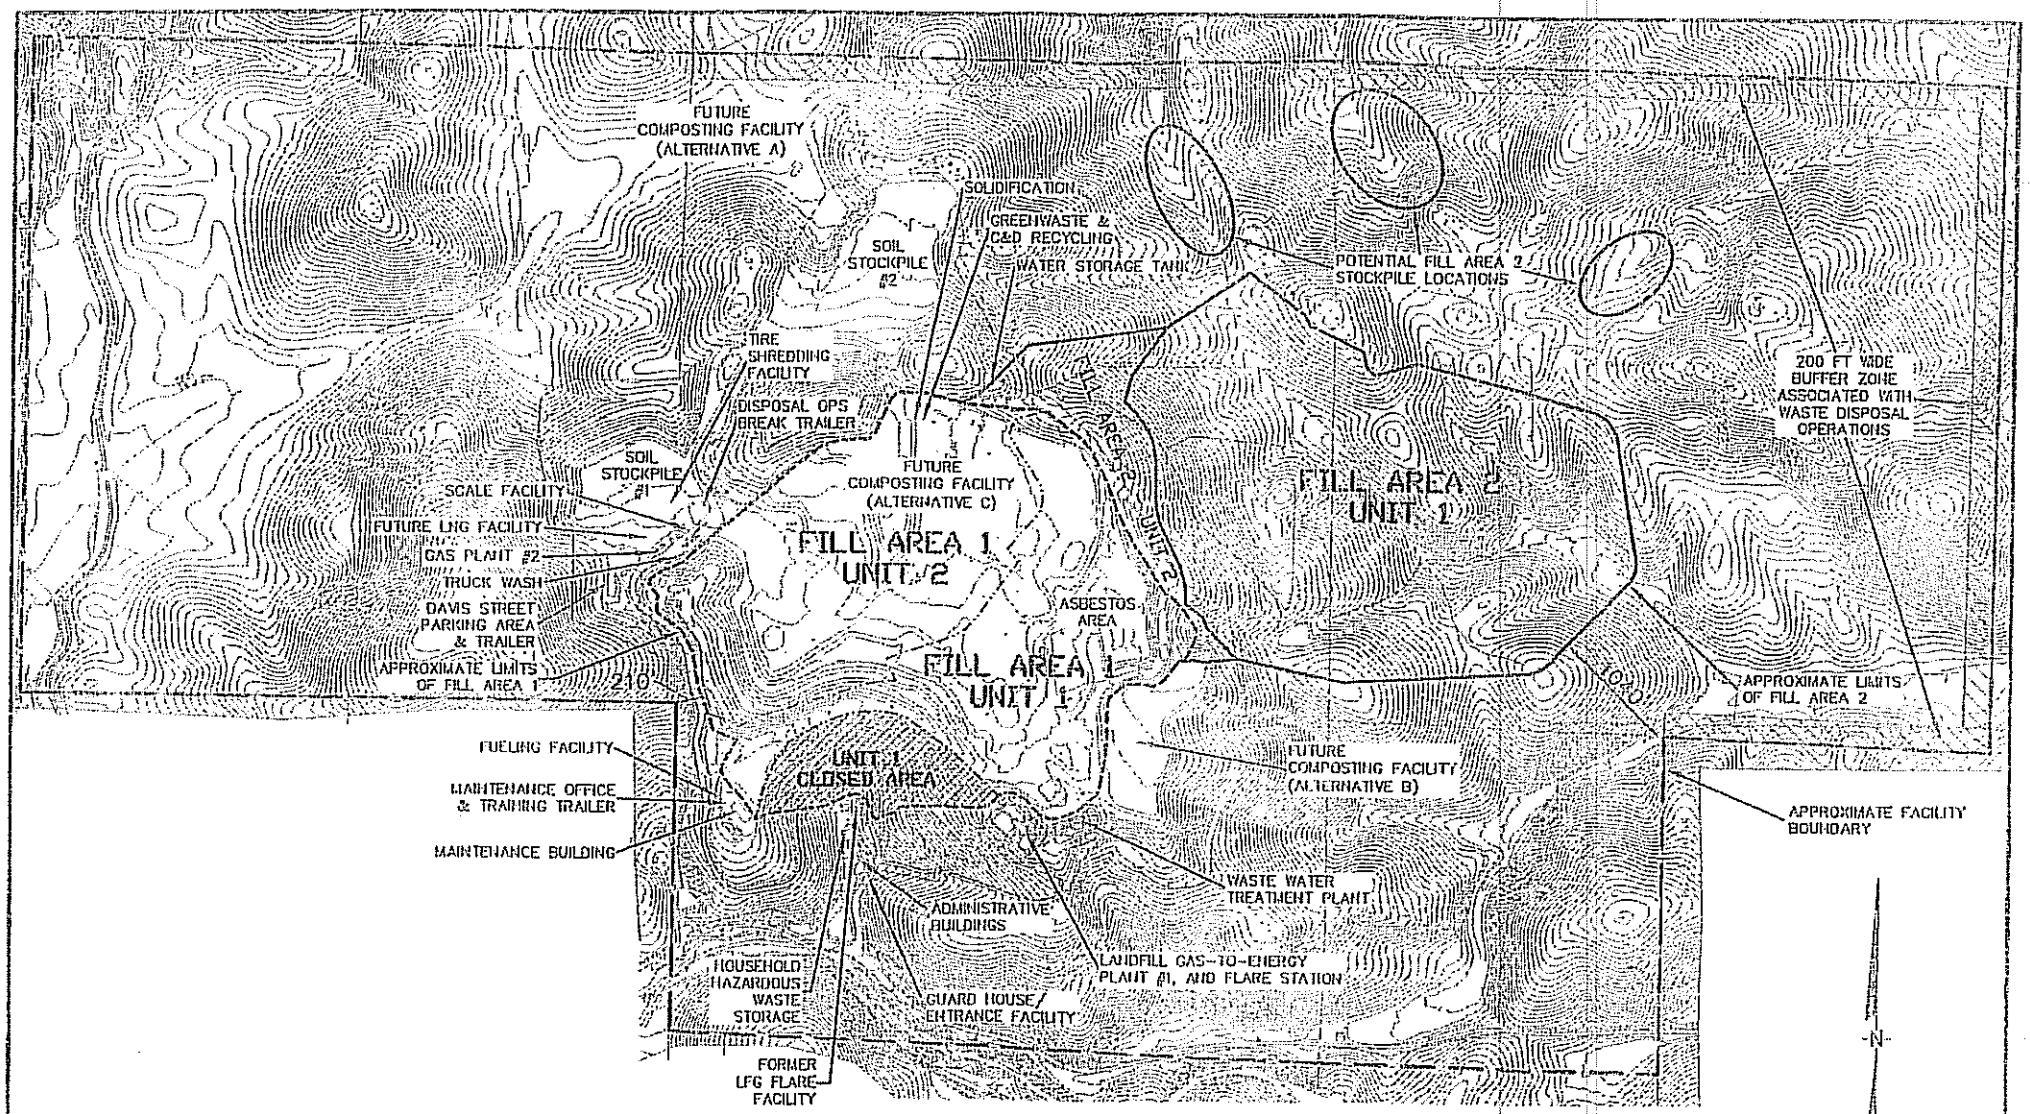

NOTE:

1. TOPOGRAPHIC MAP BASED ON 1992 BASE AERIAL SURVEY AND JANUARY 2005 UPDATE IN ACTIVE LANDFILL AREA. FLOWN BY WALKER & ASSOCIATES.

SITE PLAN
ALTAMONT LANDFILL & RESOURCE RECOVERY FACILITY
ALAMEDA COUNTY, CALIFORNIA

Attachment B