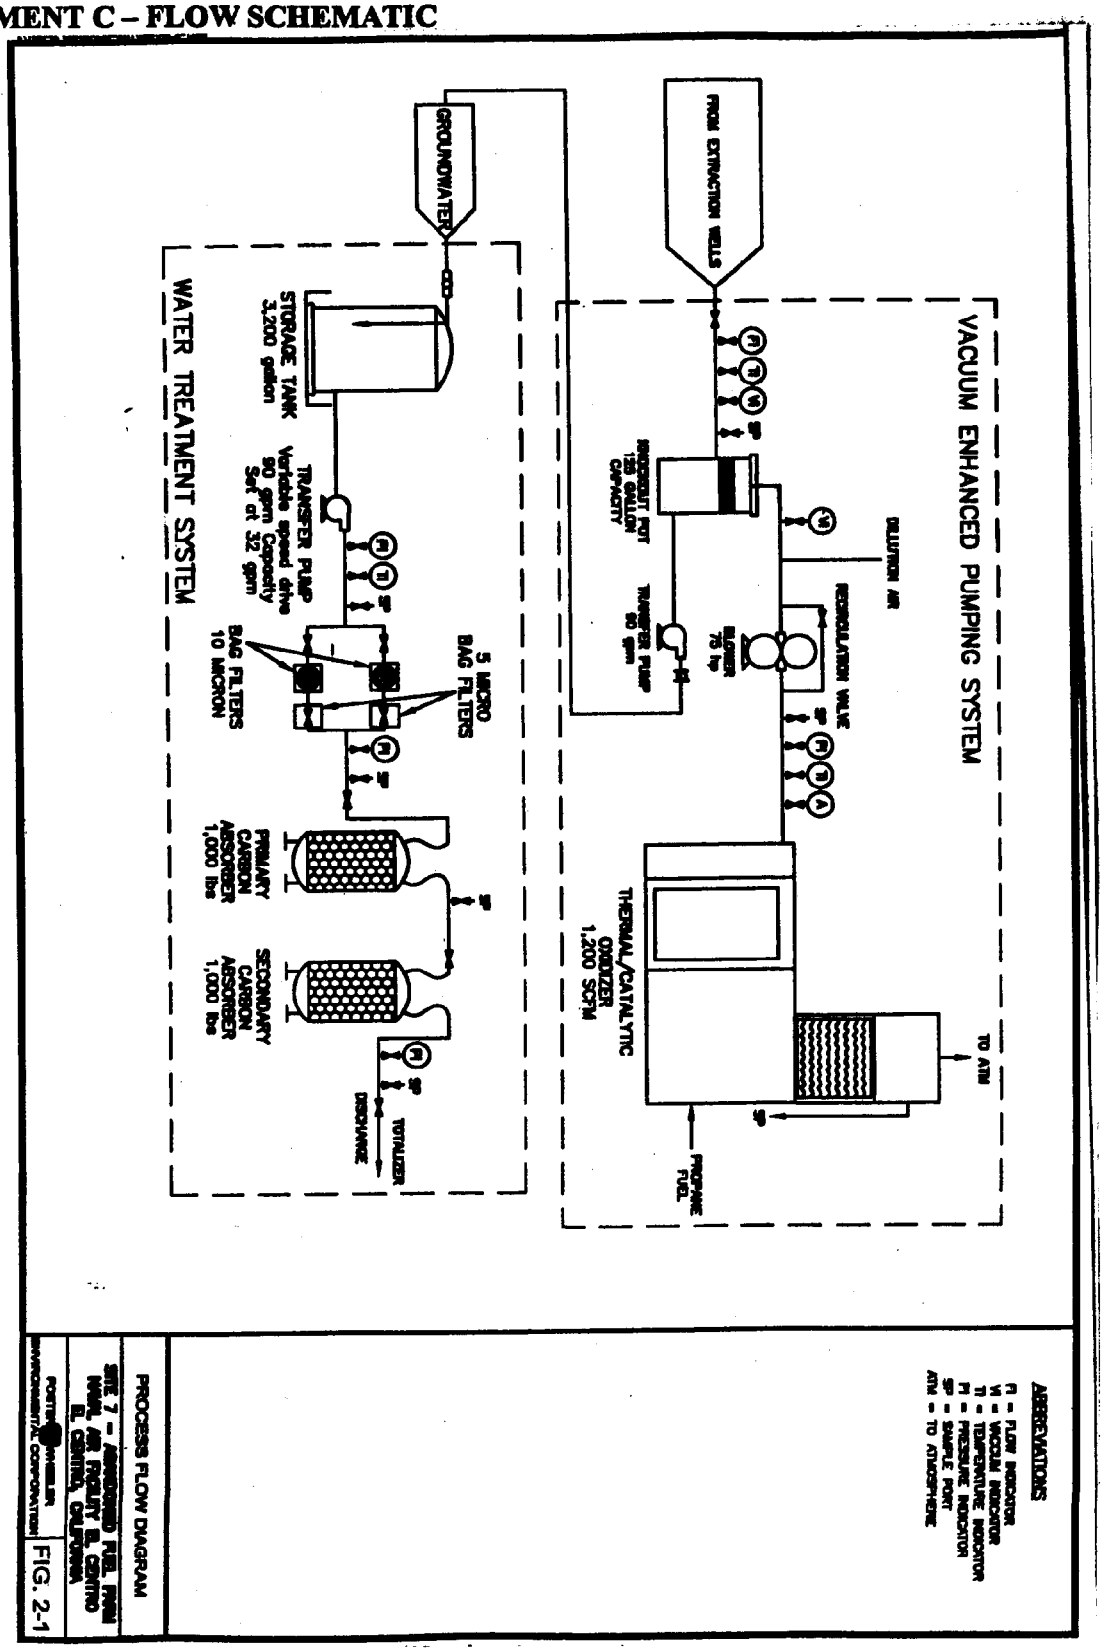ATTACHMENT C – FLOW SCHEMATIC