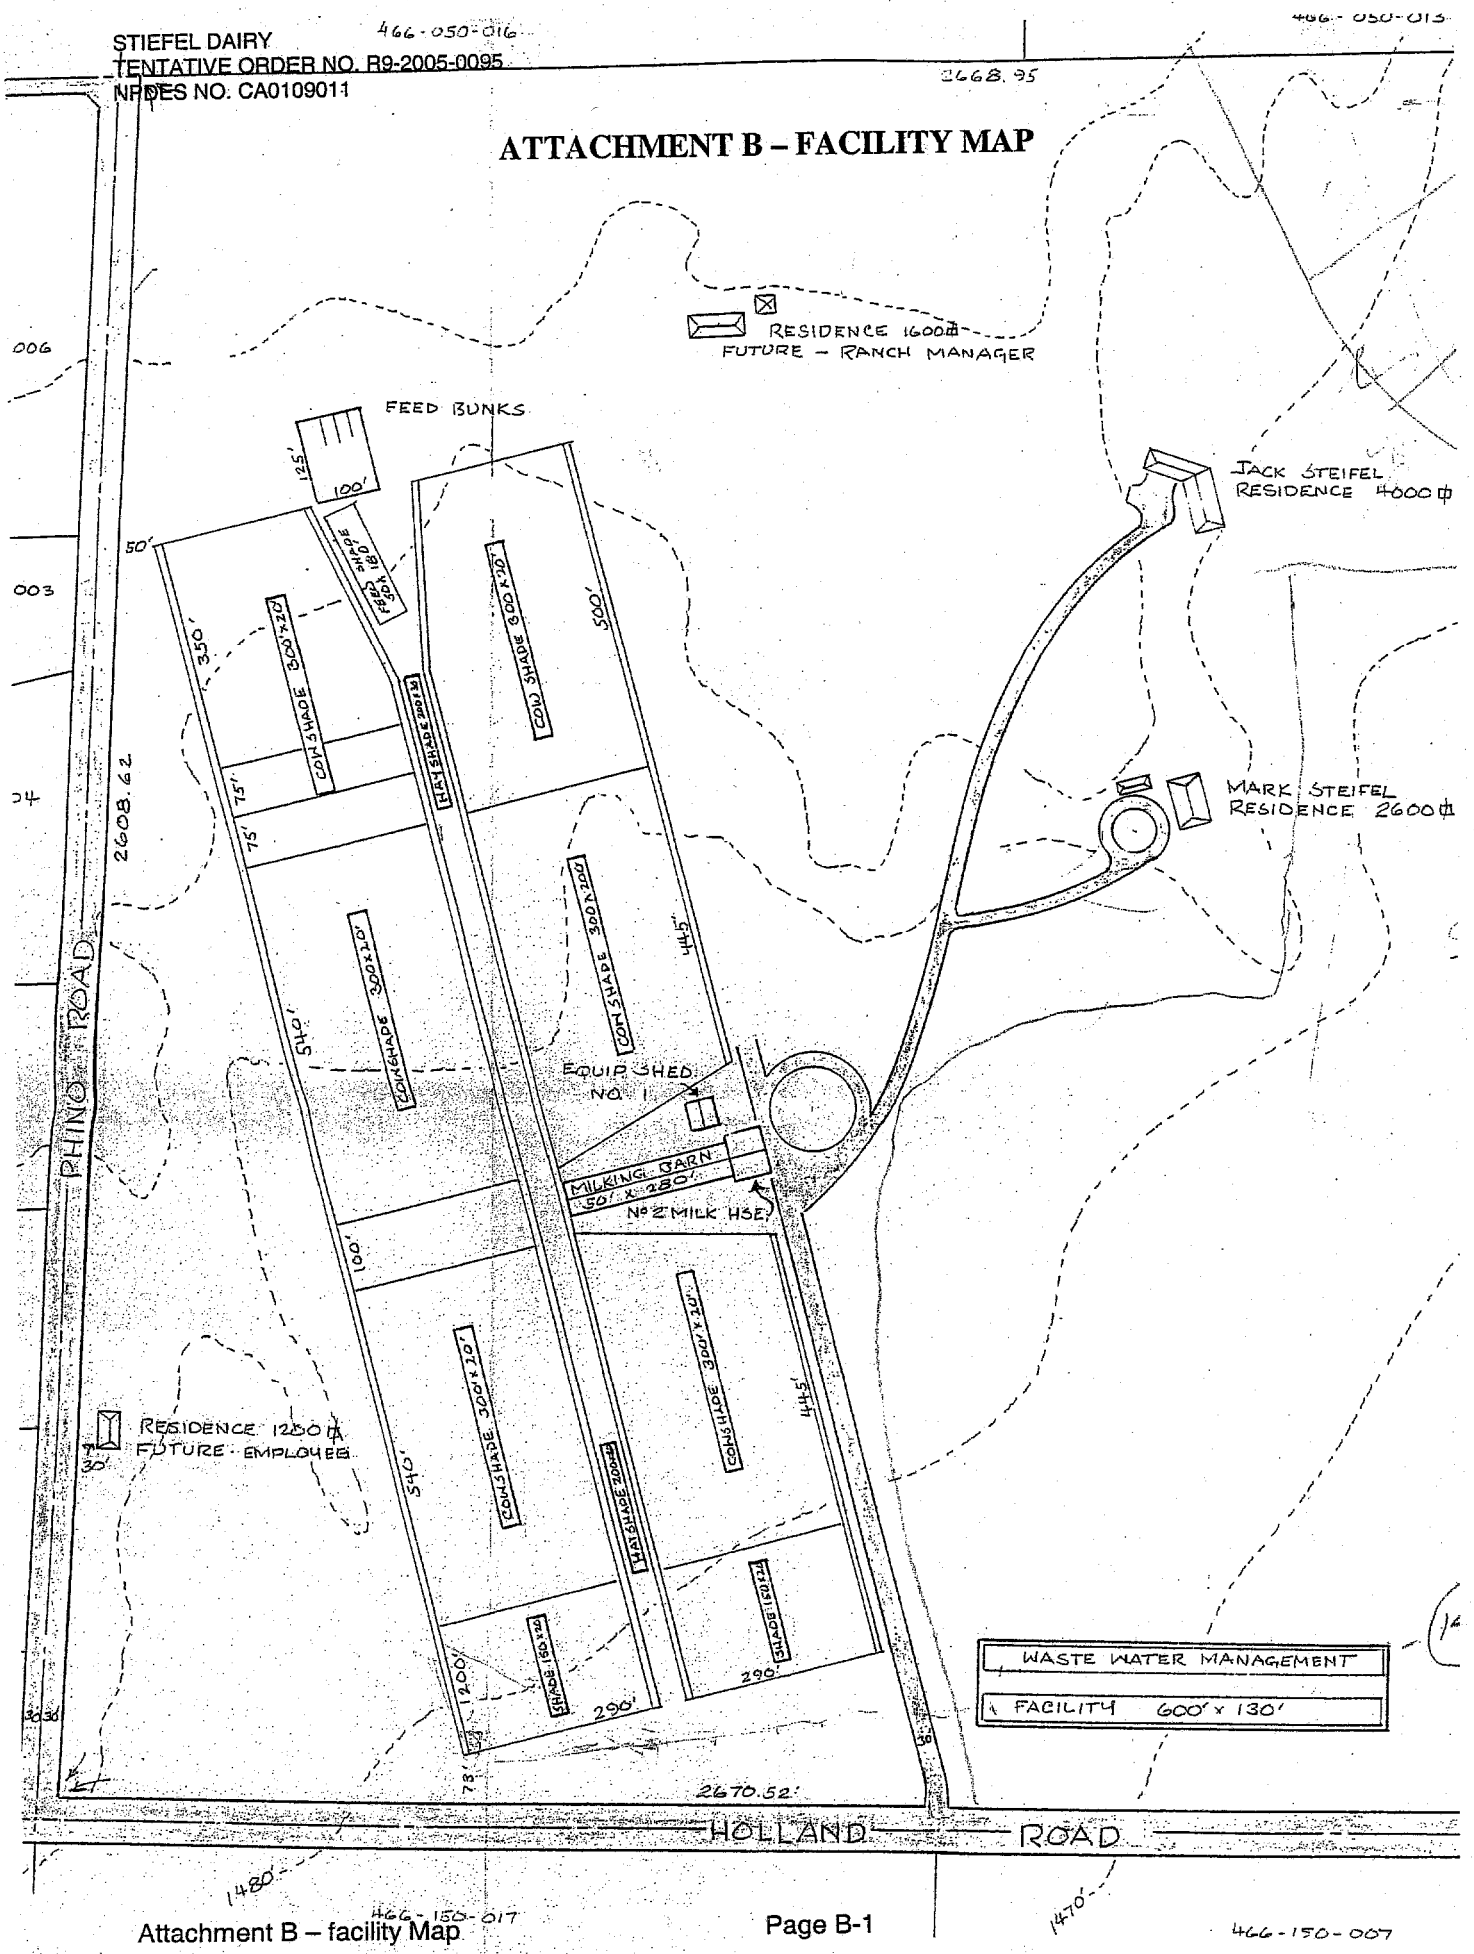ATTACHMENT B – FACILITY MAP