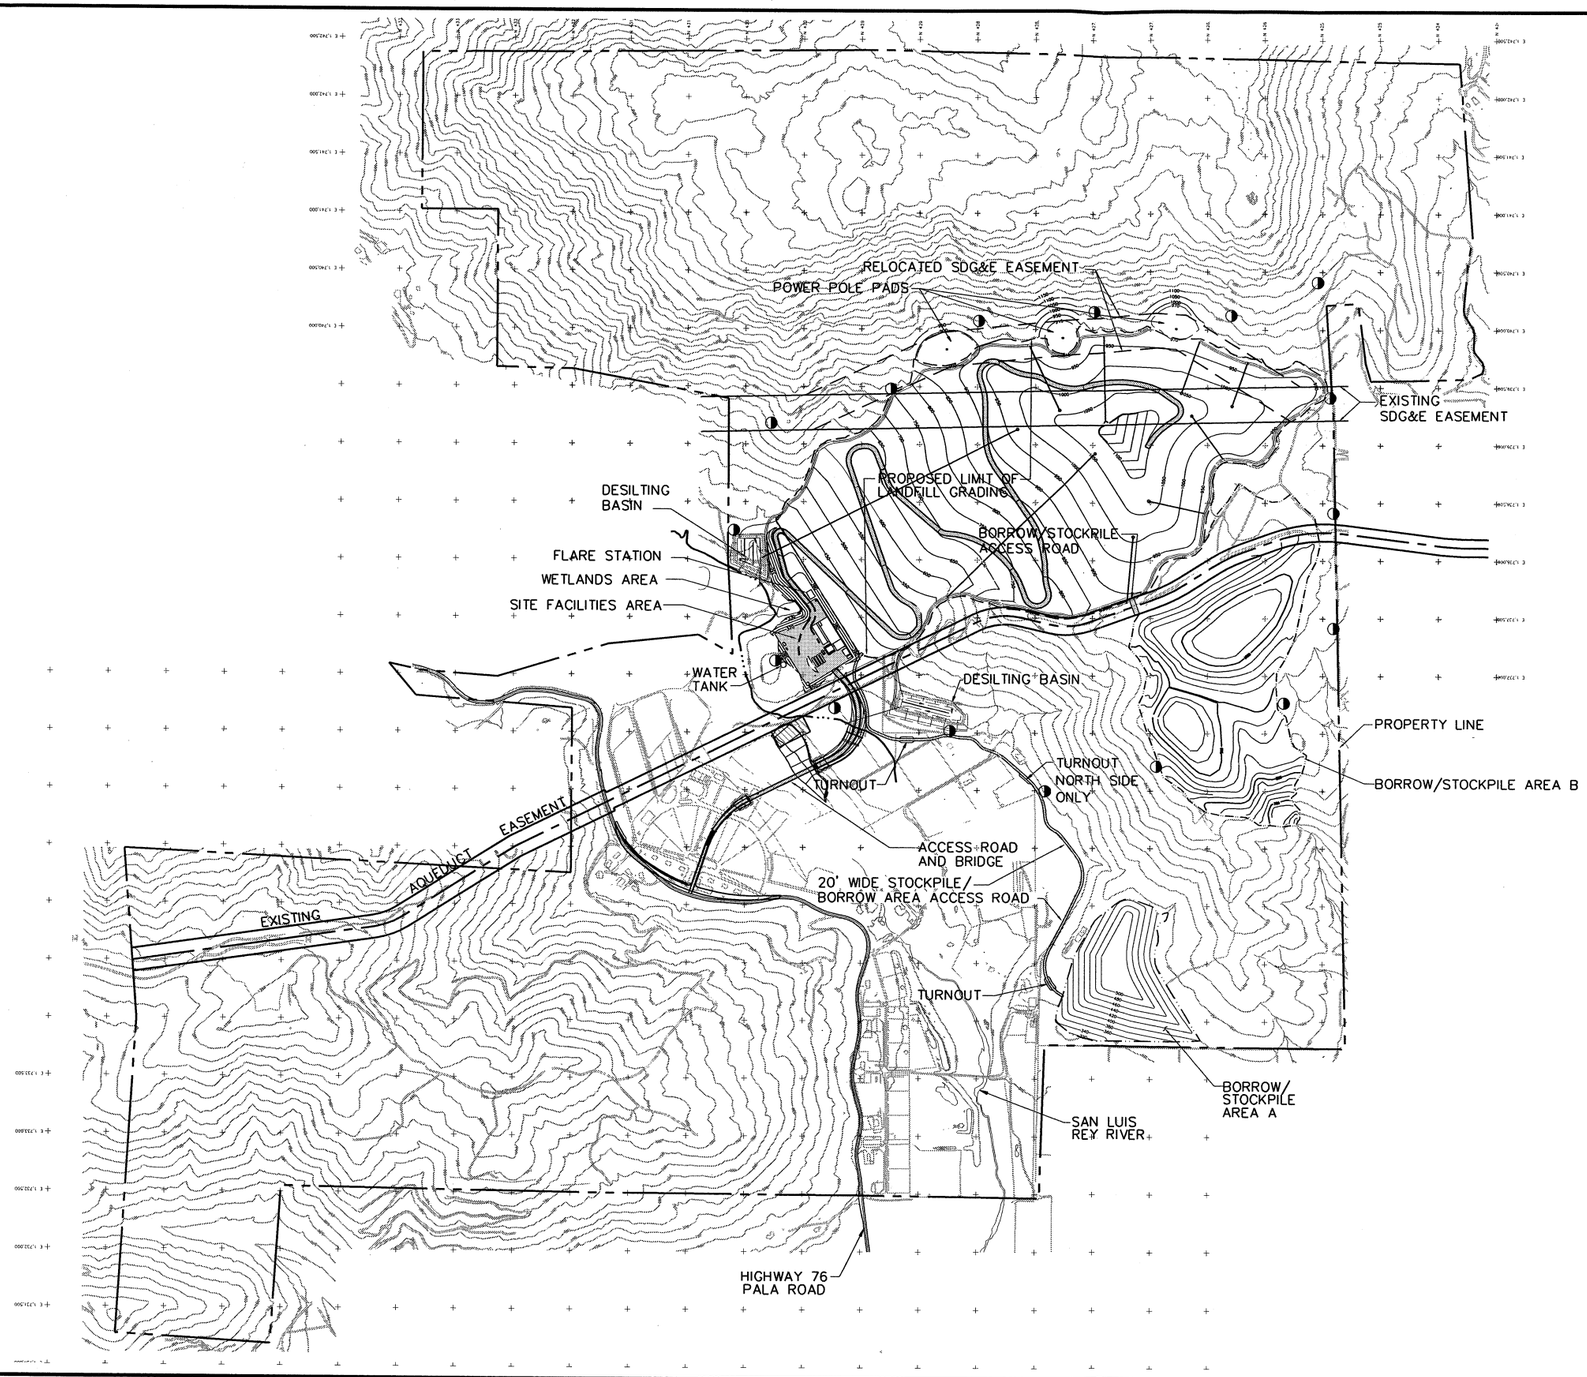

GRAPHIC SCALE

600 300 0 600 1200

(IN FEET)

N

LEGEND

- PROPERTY LINE
- APPROXIMATE LIMIT OF LANDFILL GRADING
- BORROW/STOCKPILE AREA LIMITS
- FINAL CONTOUR
- EXISTING CONTOUR
- ACCESS/HAUL ROAD
- LANDFILL GAS MIGRATION MONITORING PROBE

PRELIMINARY

FIGURE 2

NO.	REVISION DESCRIPTION	BY:

BAS

BRYAN A. STIRRAT & ASSOCIATES
CONSULTING CIVIL & ENVIRONMENTAL ENGINEERS
1360 E. VALLEY VISTA DRIVE
DIAMOND BAR, CALIFORNIA 91765
(909) 860-7777

GREGORY CANYON LANDFILL

SITE MAP

DESIGNED BY : E.L.S.	SCALE : AS SHOWN	
DRAWN BY : M.T.B.	DATE : 3-2002	FILE NO.: 26047DB.DWG
CHECKED BY :	DATE :	**DRAWING 2**
APPROVED BY :	DATE :	

FOR PERMIT PURPOSES ONLY - NOT FOR CONSTRUCTION