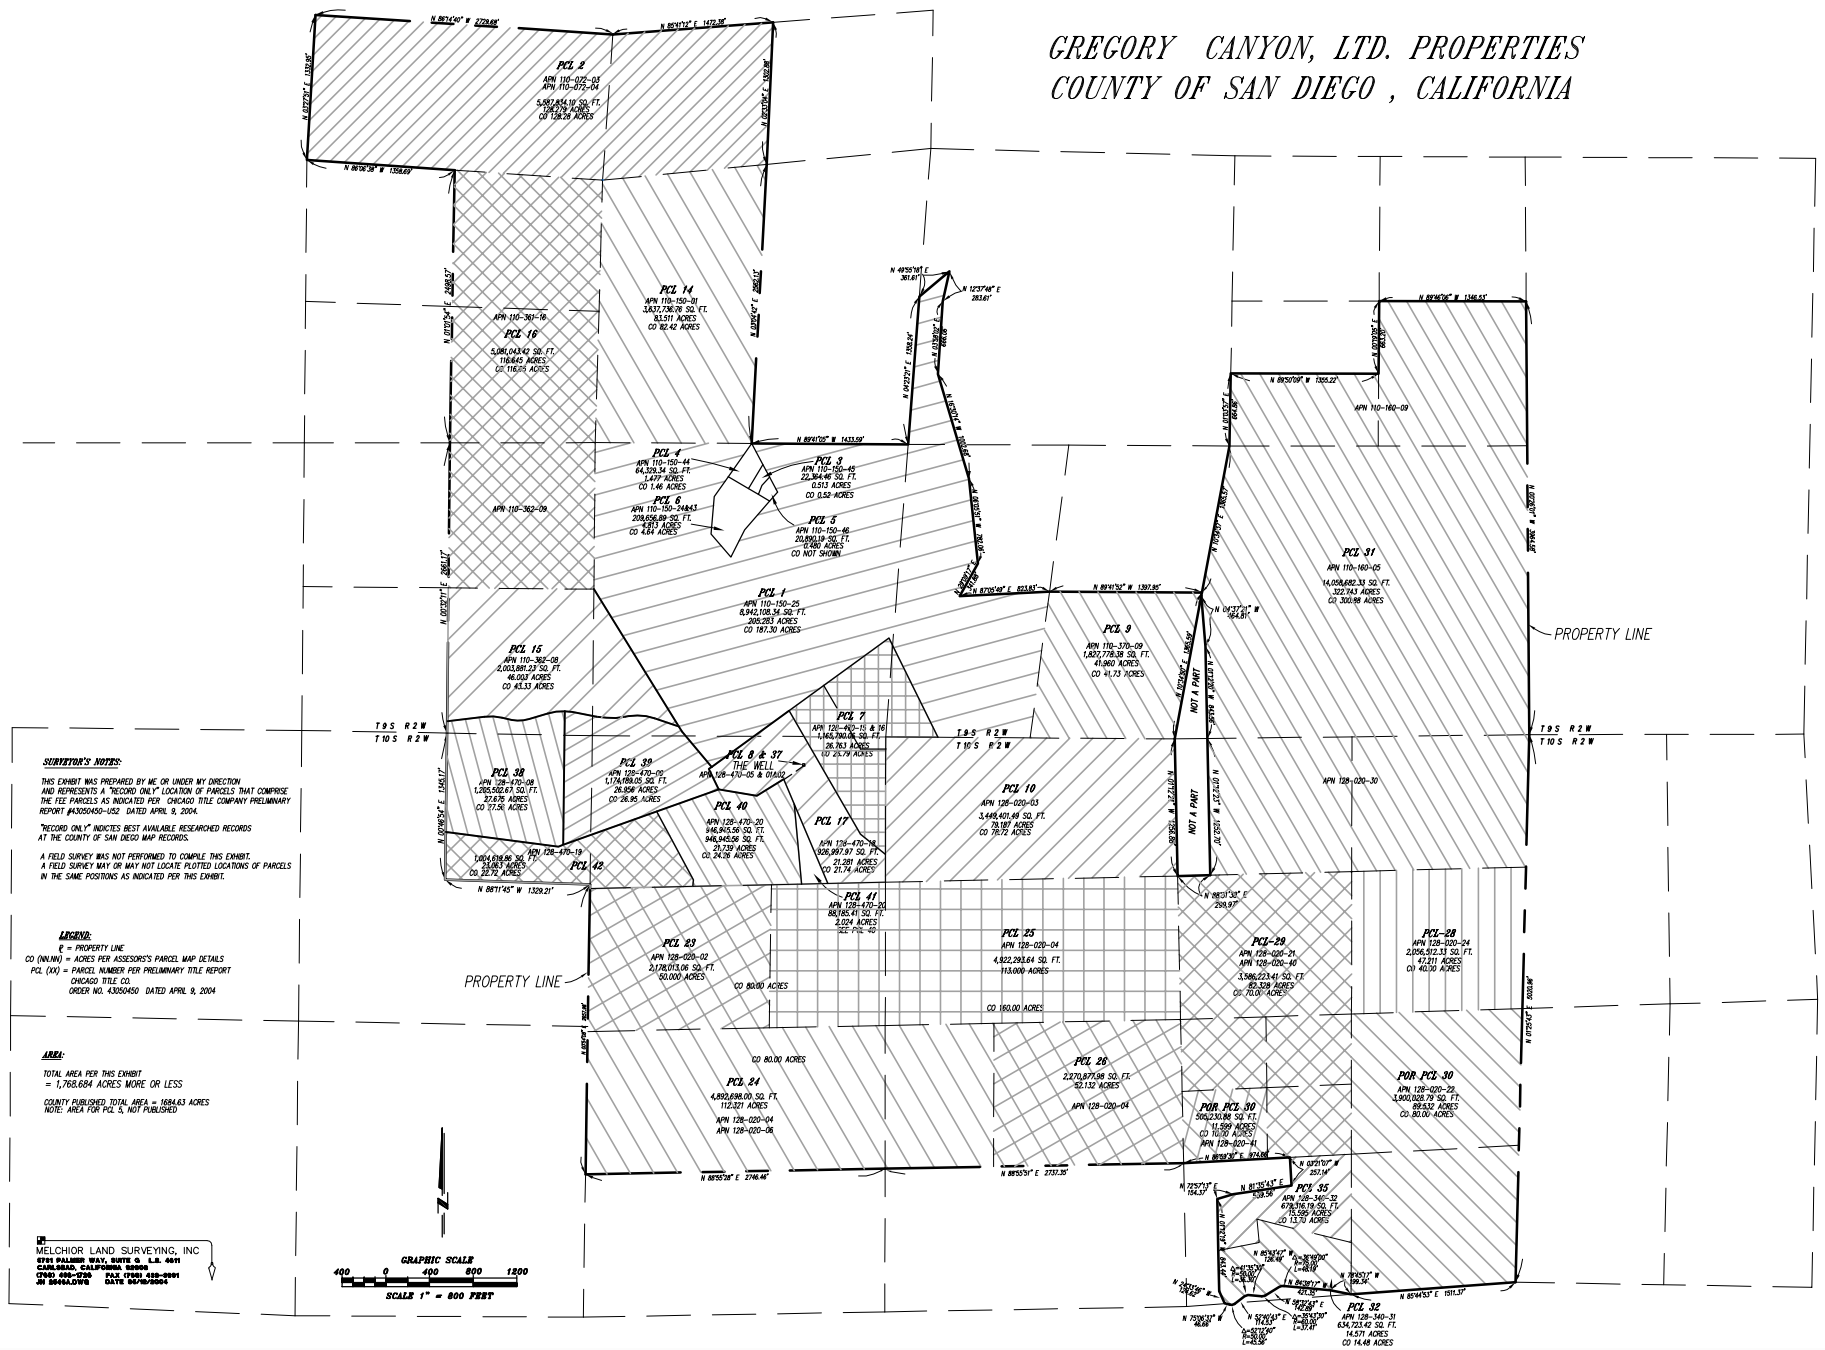

FIGURE 6A

NO.	REVISION DESCRIPTION	BY:
2	BASED ON LEA COMMENTS	

BAS
BRYAN A. STIRRAT & ASSOCIATES
CONSULTING CIVIL & ENVIRONMENTAL ENGINEERS
1360 E. VALLEY VISTA DRIVE
DIAMOND BAR, CALIFORNIA 91765
(909) 860-7777

GREGORY CANYON LANDFILL
PARCEL MAP

DESIGNED BY :	SCALE : AS SHOWN	
DRAWN BY : M.T.B.	DATE : 6-2004	FILE NO.: PARCEL MAP.DWG
CHECKED BY :	DATE :	
APPROVED BY :	DATE :	SHEET 1 OF 1

FOR PERMIT PURPOSES ONLY - NOT FOR CONSTRUCTION