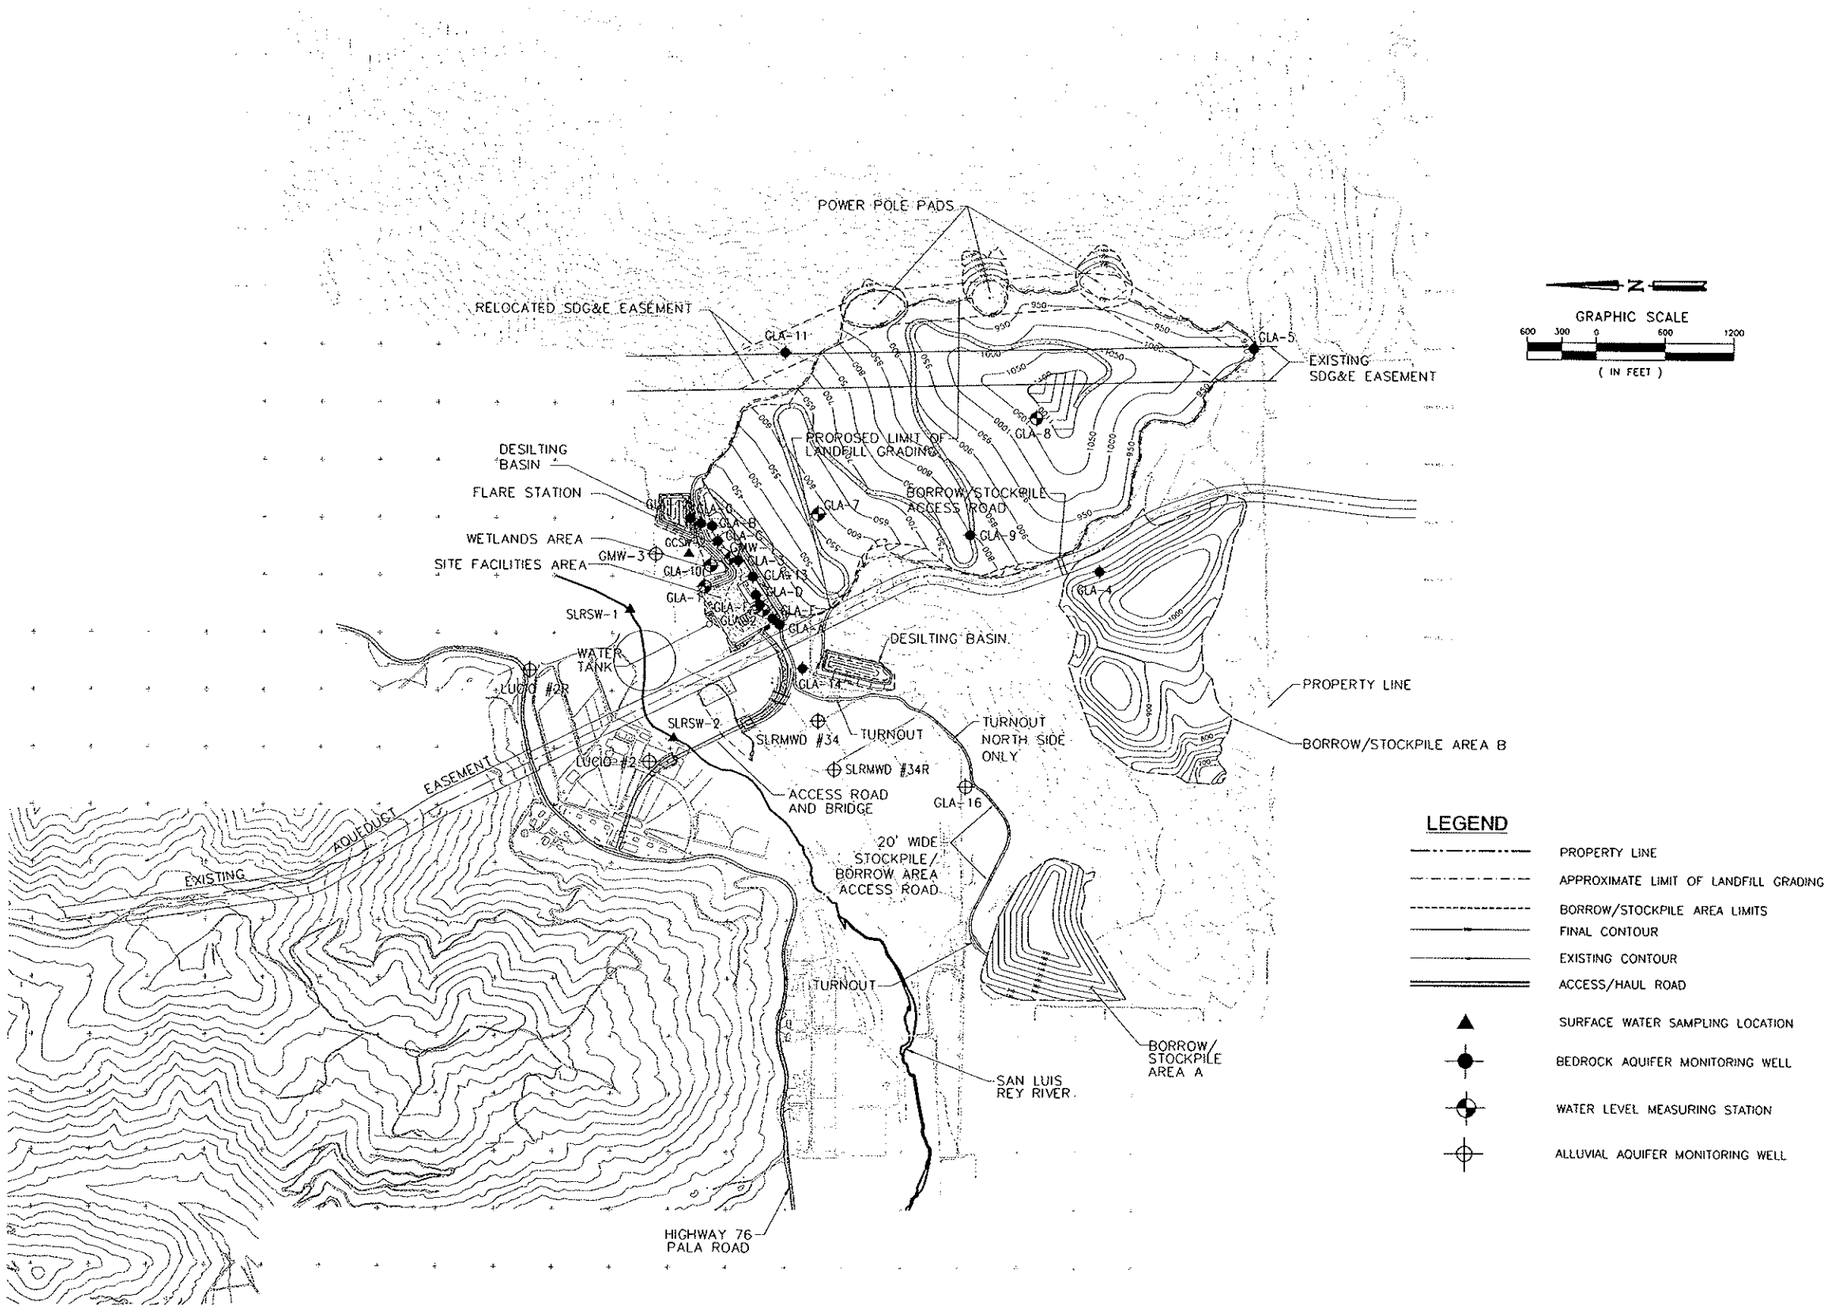

N

GRAPHIC SCALE

600 300 0 600 1200

(IN FEET)

LEGEND

- PROPERTY LINE
- APPROXIMATE LIMIT OF LANDFILL GRADING
- BORROW/STOCKPILE AREA LIMITS
- FINAL CONTOUR
- EXISTING CONTOUR
- ACCESS/HAUL ROAD
- SURFACE WATER SAMPLING LOCATION
- BEDROCK AQUIFER MONITORING WELL
- WATER LEVEL MEASURING STATION
- ALLUVIAL AQUIFER MONITORING WELL

PRELIMINARY

FIGURE 10C

NO.	REVISION DESCRIPTION	BY:

BAS

BRYAN A. STIRRAT & ASSOCIATES
CONSULTING CIVIL & ENVIRONMENTAL ENGINEERS
1360 E. VALLEY VISTA DRIVE
DIAMOND BAR, CALIFORNIA 91765
(909) 860-7777

GREGORY CANYON LANDFILL
PROPOSED DETECTION
MONITORING NETWORK

DESIGNED BY : S.B.	SCALE : AS SHOWN	
DRAWN BY : C.A.L.	DATE : 10-2004	FILE NO.: 171991DB.DWG
CHECKED BY :	DATE :	-
APPROVED BY :	DATE :	

FOR PERMIT PURPOSES ONLY - NOT FOR CONSTRUCTION