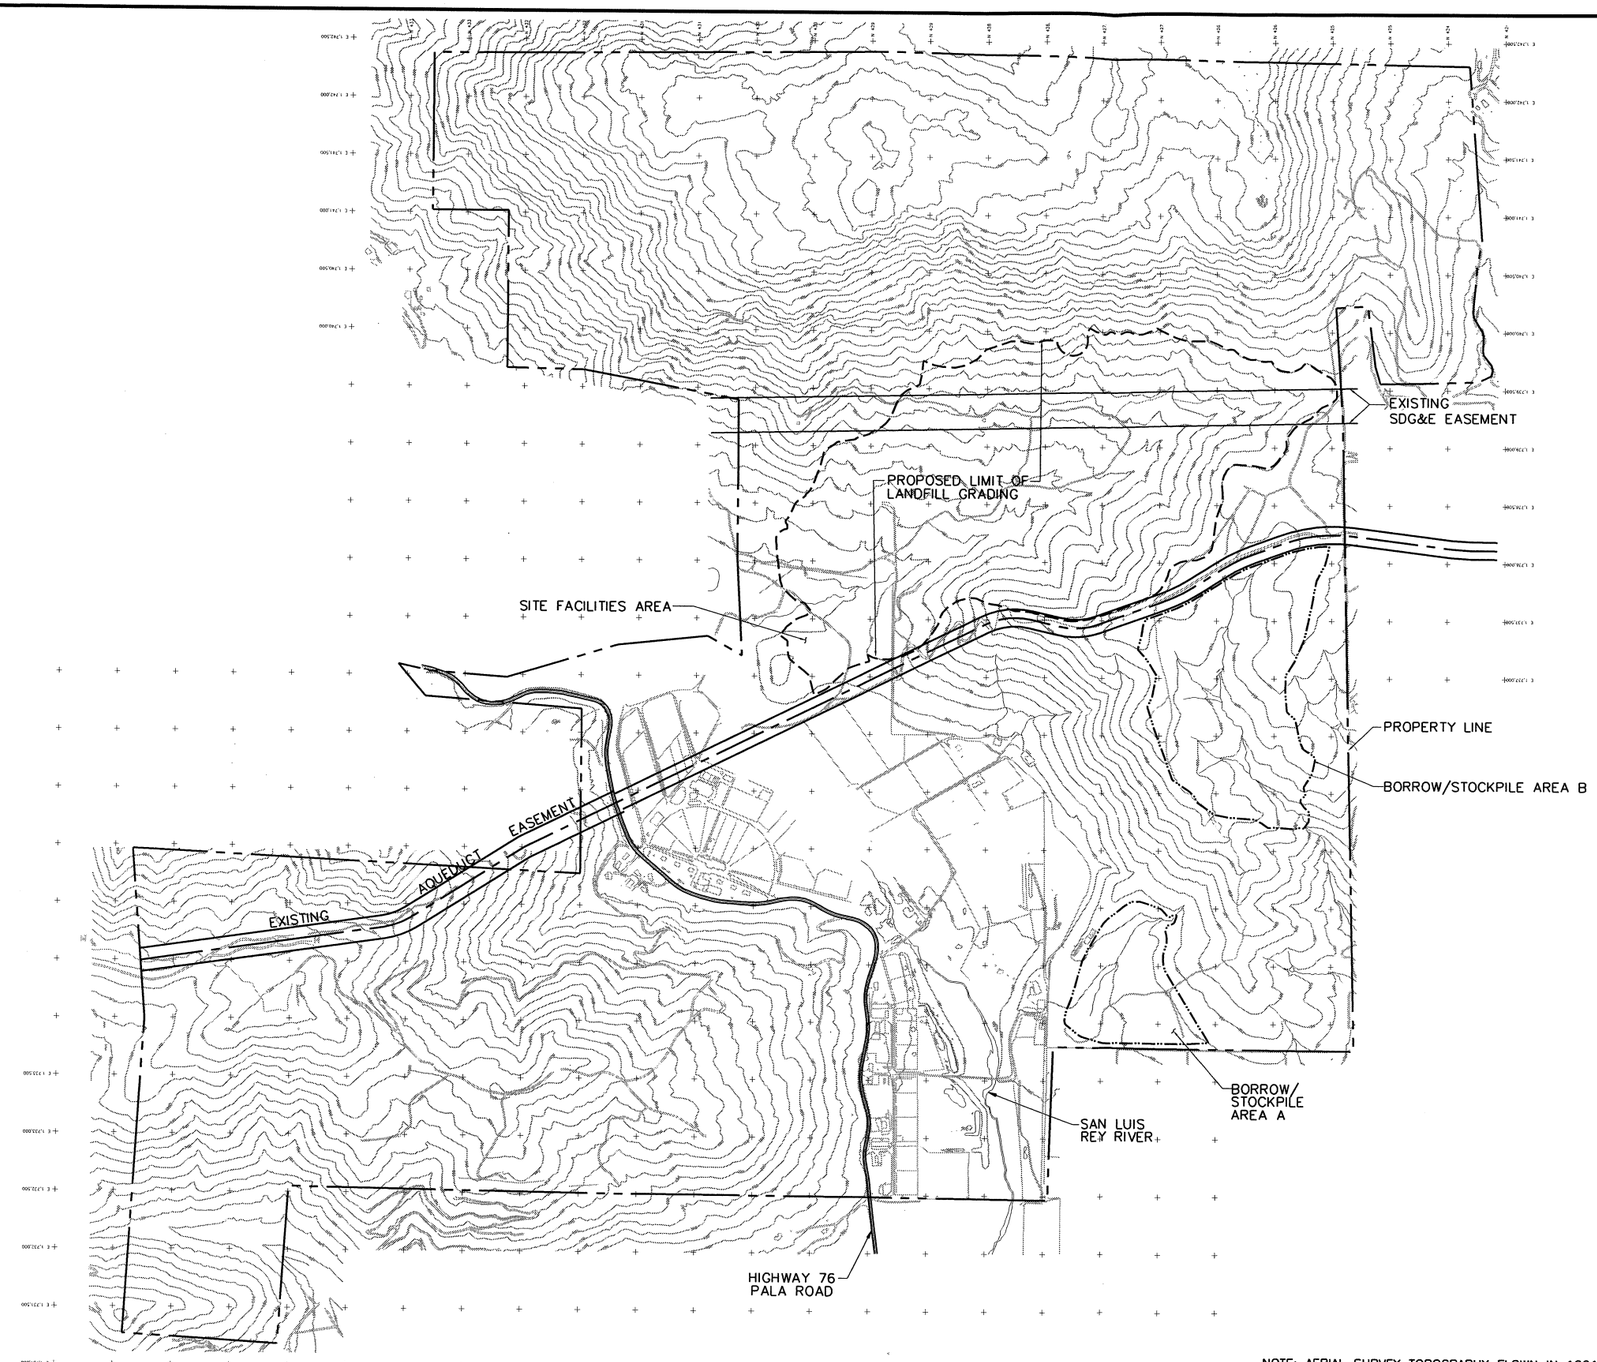

GRAPHIC SCALE

600 300 0 600 1200

(IN FEET)

N

LEGEND

- PROPERTY LINE
- APPROXIMATE LIMIT OF LANDFILL GRADING
- BORROW/STOCKPILE AREA LIMITS
- EXISTING CONTOUR
- ACCESS/HAUL ROAD

PRELIMINARY

NOTE: AERIAL SURVEY TOPOGRAPHY FLOWN IN 1991

FIGURE 27A

NO.	REVISION DESCRIPTION	BY:

BAS
BRYAN A. STIRRAT & ASSOCIATES
CONSULTING CIVIL & ENVIRONMENTAL ENGINEERS
1360 E. VALLEY VISTA DRIVE
DIAMOND BAR, CALIFORNIA 91765
(909) 860-7777

GREGORY CANYON LANDFILL
PRE-DEVELOPMENT TOPOGRAPHY

DESIGNED BY : E.L.S.	SCALE : AS SHOWN	
DRAWN BY : J.P.J.	DATE : 10-2002	FILE NO.: 171743DB.DWG
CHECKED BY :	DATE :	DRAWING 28
APPROVED BY :	DATE :	

FOR PERMIT PURPOSES ONLY - NOT FOR CONSTRUCTION