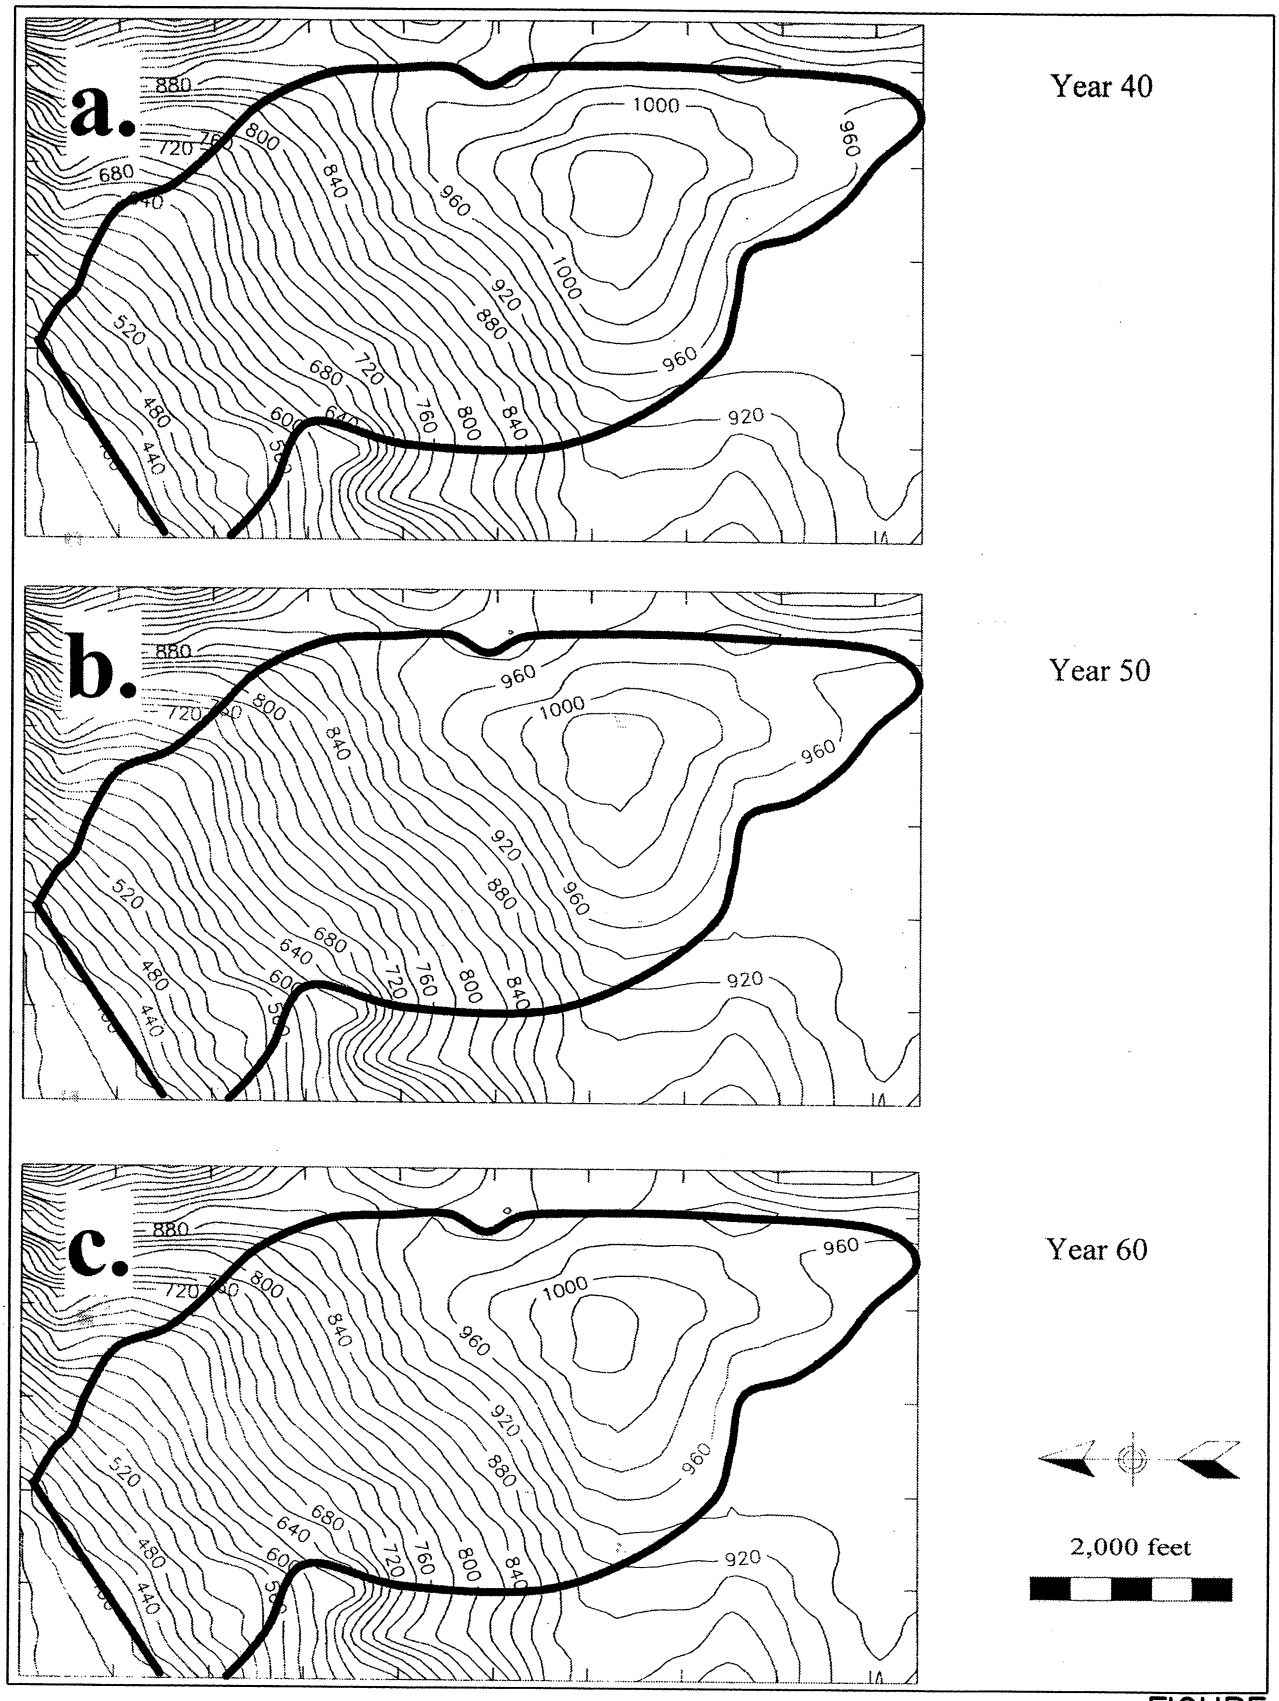

SOURCE: GEOLOGIC, HYDROGEOLOGIC AND GEOTECHNICAL INVESTIGATIONS REPORT, GLA (MAY 2003)

FIGURE 32B

BAS (909) 860-7777
BRYAN A. STIRRAT & ASSOCIATES
CIVIL AND ENVIRONMENTAL ENGINEERS
1360 VALLEY VISTA DRIVE DIAMOND BAR, CA 91765

GREGORY CANYON LANDFILL

SETTLEMENT CONTOUR MAP
POST-CLOSURE

JOB NO.	X
DATE	5/29/03
DRAWN BY	C.A.L.
FILE NAME	171599DB