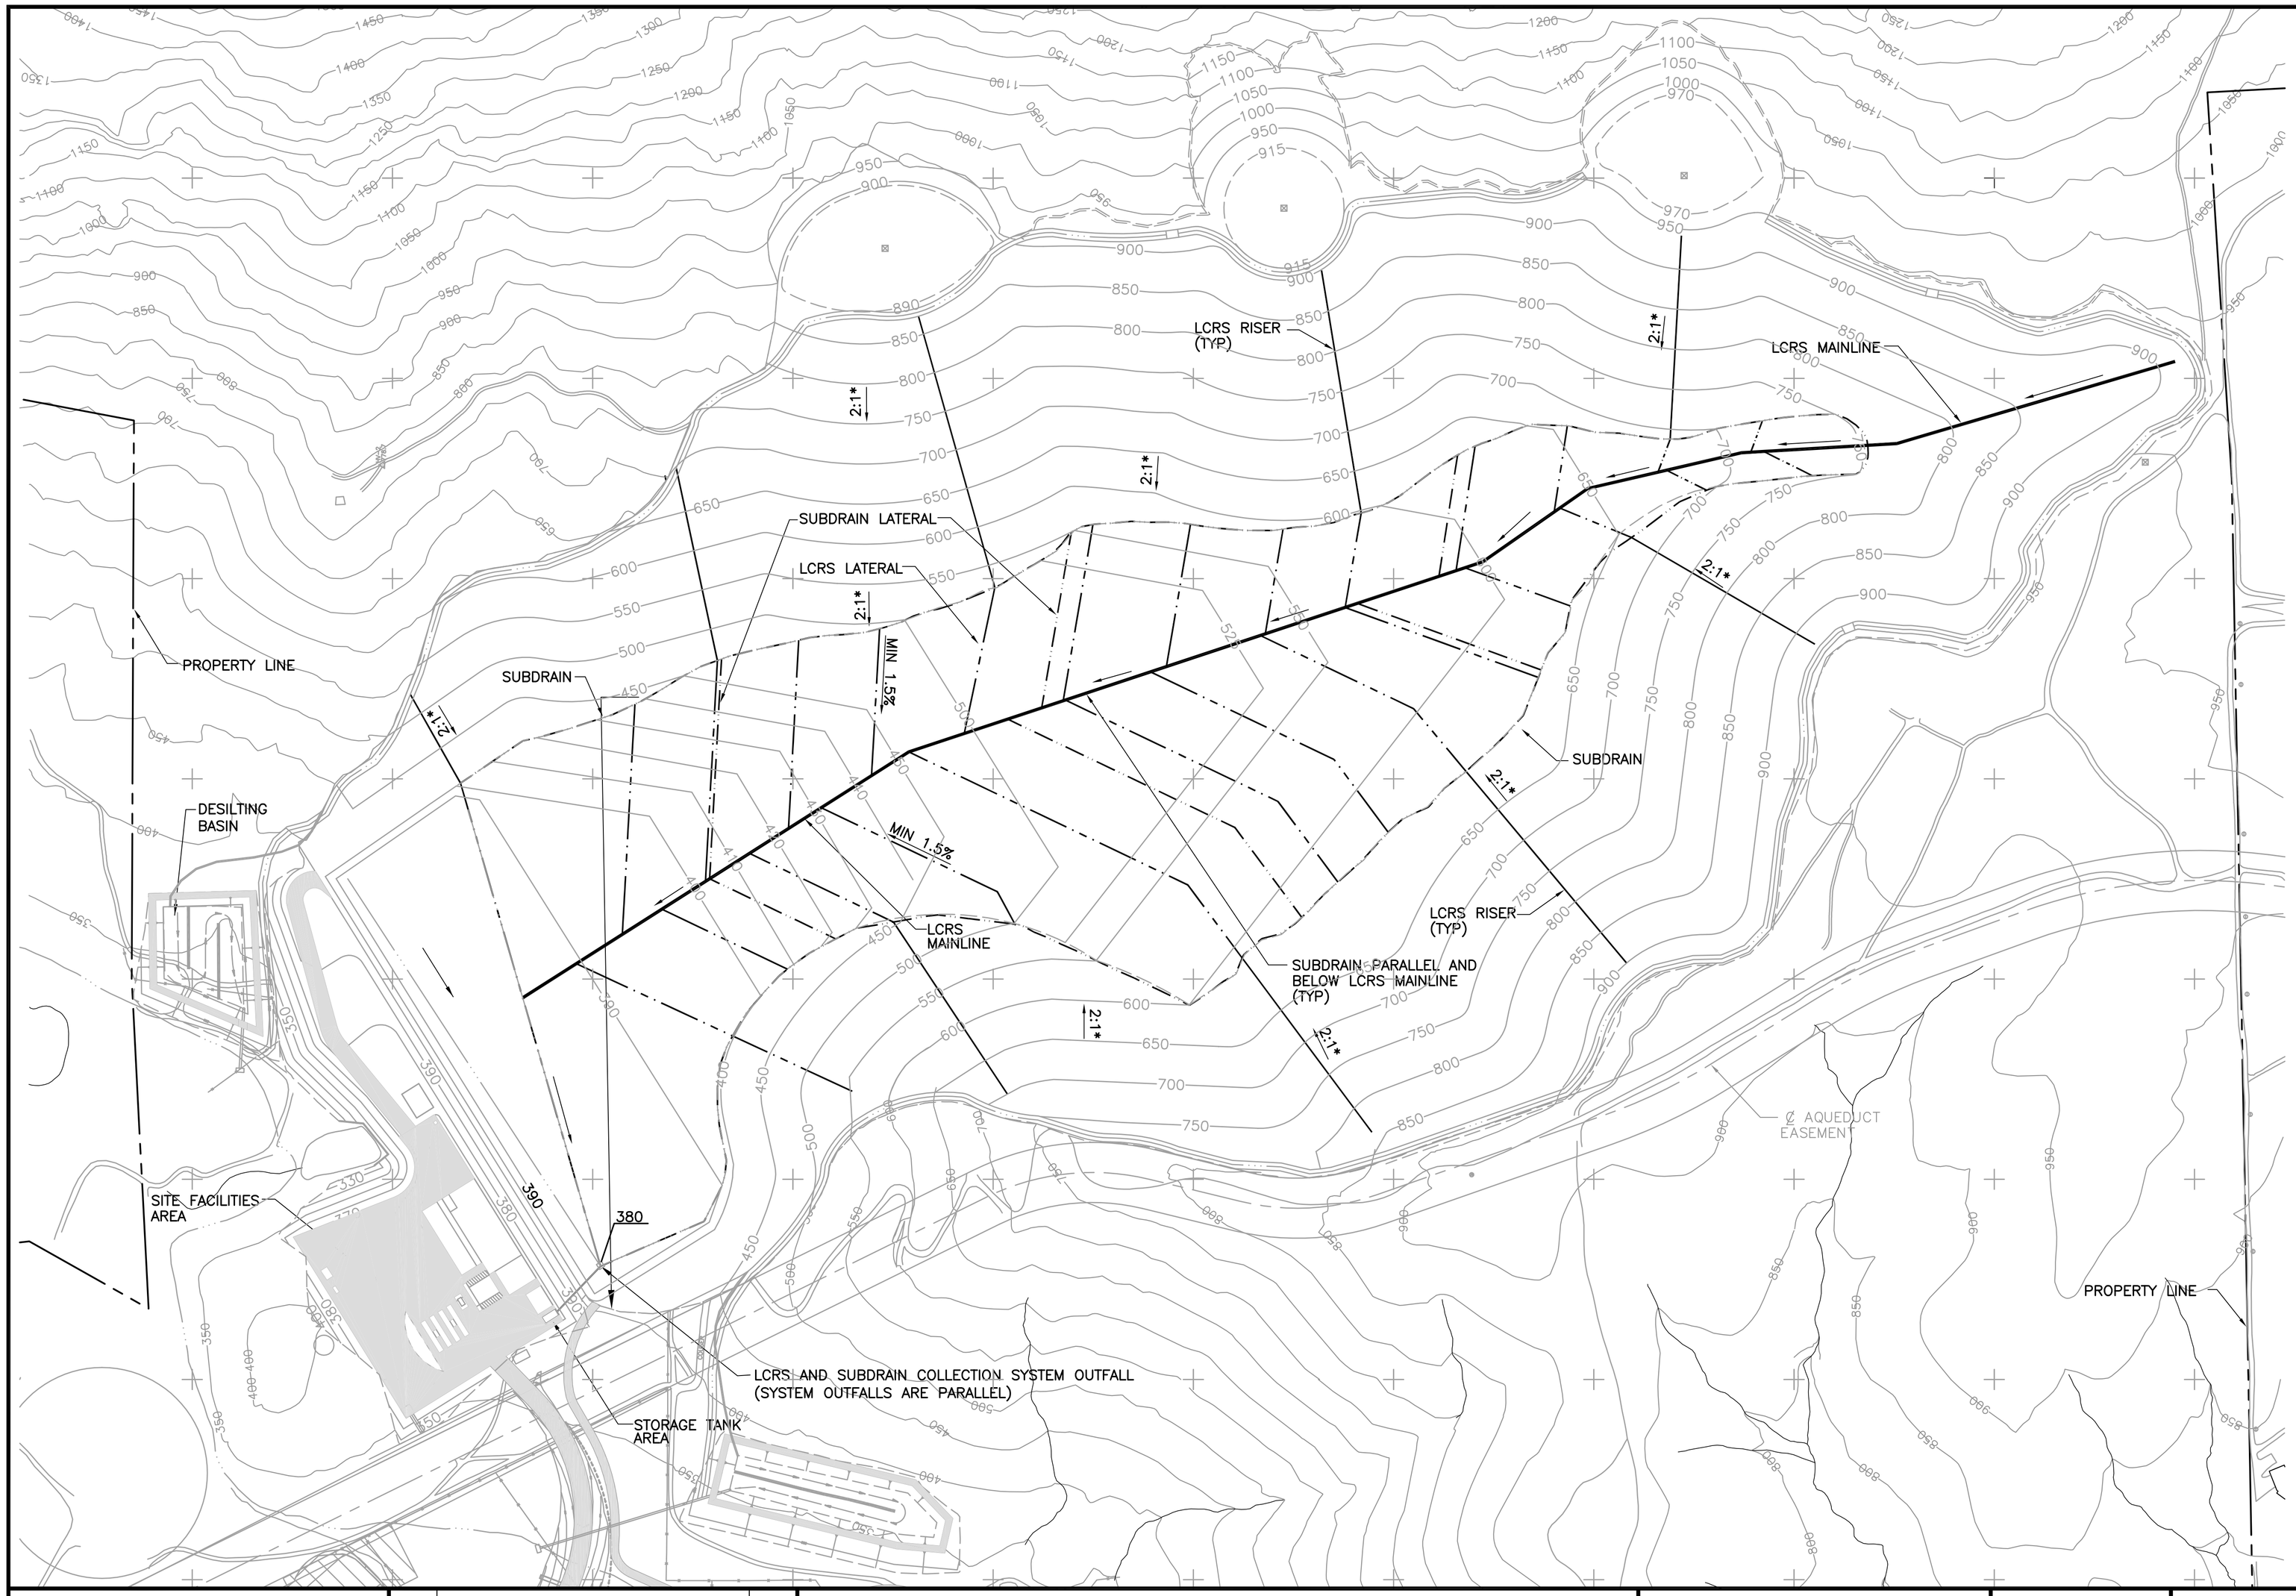

GRAPHIC SCALE

200 100 0 200 400

(IN FEET)

N

NOTES:

1. CONCEPTUAL LAYOUT ONLY. CHANGES WILL BE MADE WITH EACH PHASE OF DEVELOPMENT.

LEGEND

- LCRS RISER/CLEANOUT
- LCRS LATERAL
- SUBDRAIN
- PROPERTY LINE
- 600 EXISTING GROUND CONTOUR

PRELIMINARY

NO.	REVISION DESCRIPTION	BY:

BAS

BRYAN A. STIRRAT & ASSOCIATES
CONSULTING CIVIL & ENVIRONMENTAL ENGINEERS
1360 E. VALLEY VISTA DRIVE
DIAMOND BAR, CALIFORNIA 91765
(909) 860-7777

GREGORY CANYON LANDFILL
LCRS/SUBDRAIN SYSTEM LAYOUT PLAN

DESIGNED BY : T.W.	SCALE : AS SHOWN	
DRAWN BY : J.P.J.	DATE : 3-2002	FILE NO. 25098DB.DWG
CHECKED BY :	DATE :	DRAWING 5
APPROVED BY :	DATE :	

H:\dwg\gregory\2001\25098DB.dwg XREFS: H:\dwg\gregory\98\32040db.dwg; H:\dwg\gregory\2001\45038DB.DWG; H:\dwg\gregory\2001\45118db.dwg 05/21/2003 10:38

FOR PERMIT PURPOSES ONLY - NOT FOR CONSTRUCTION