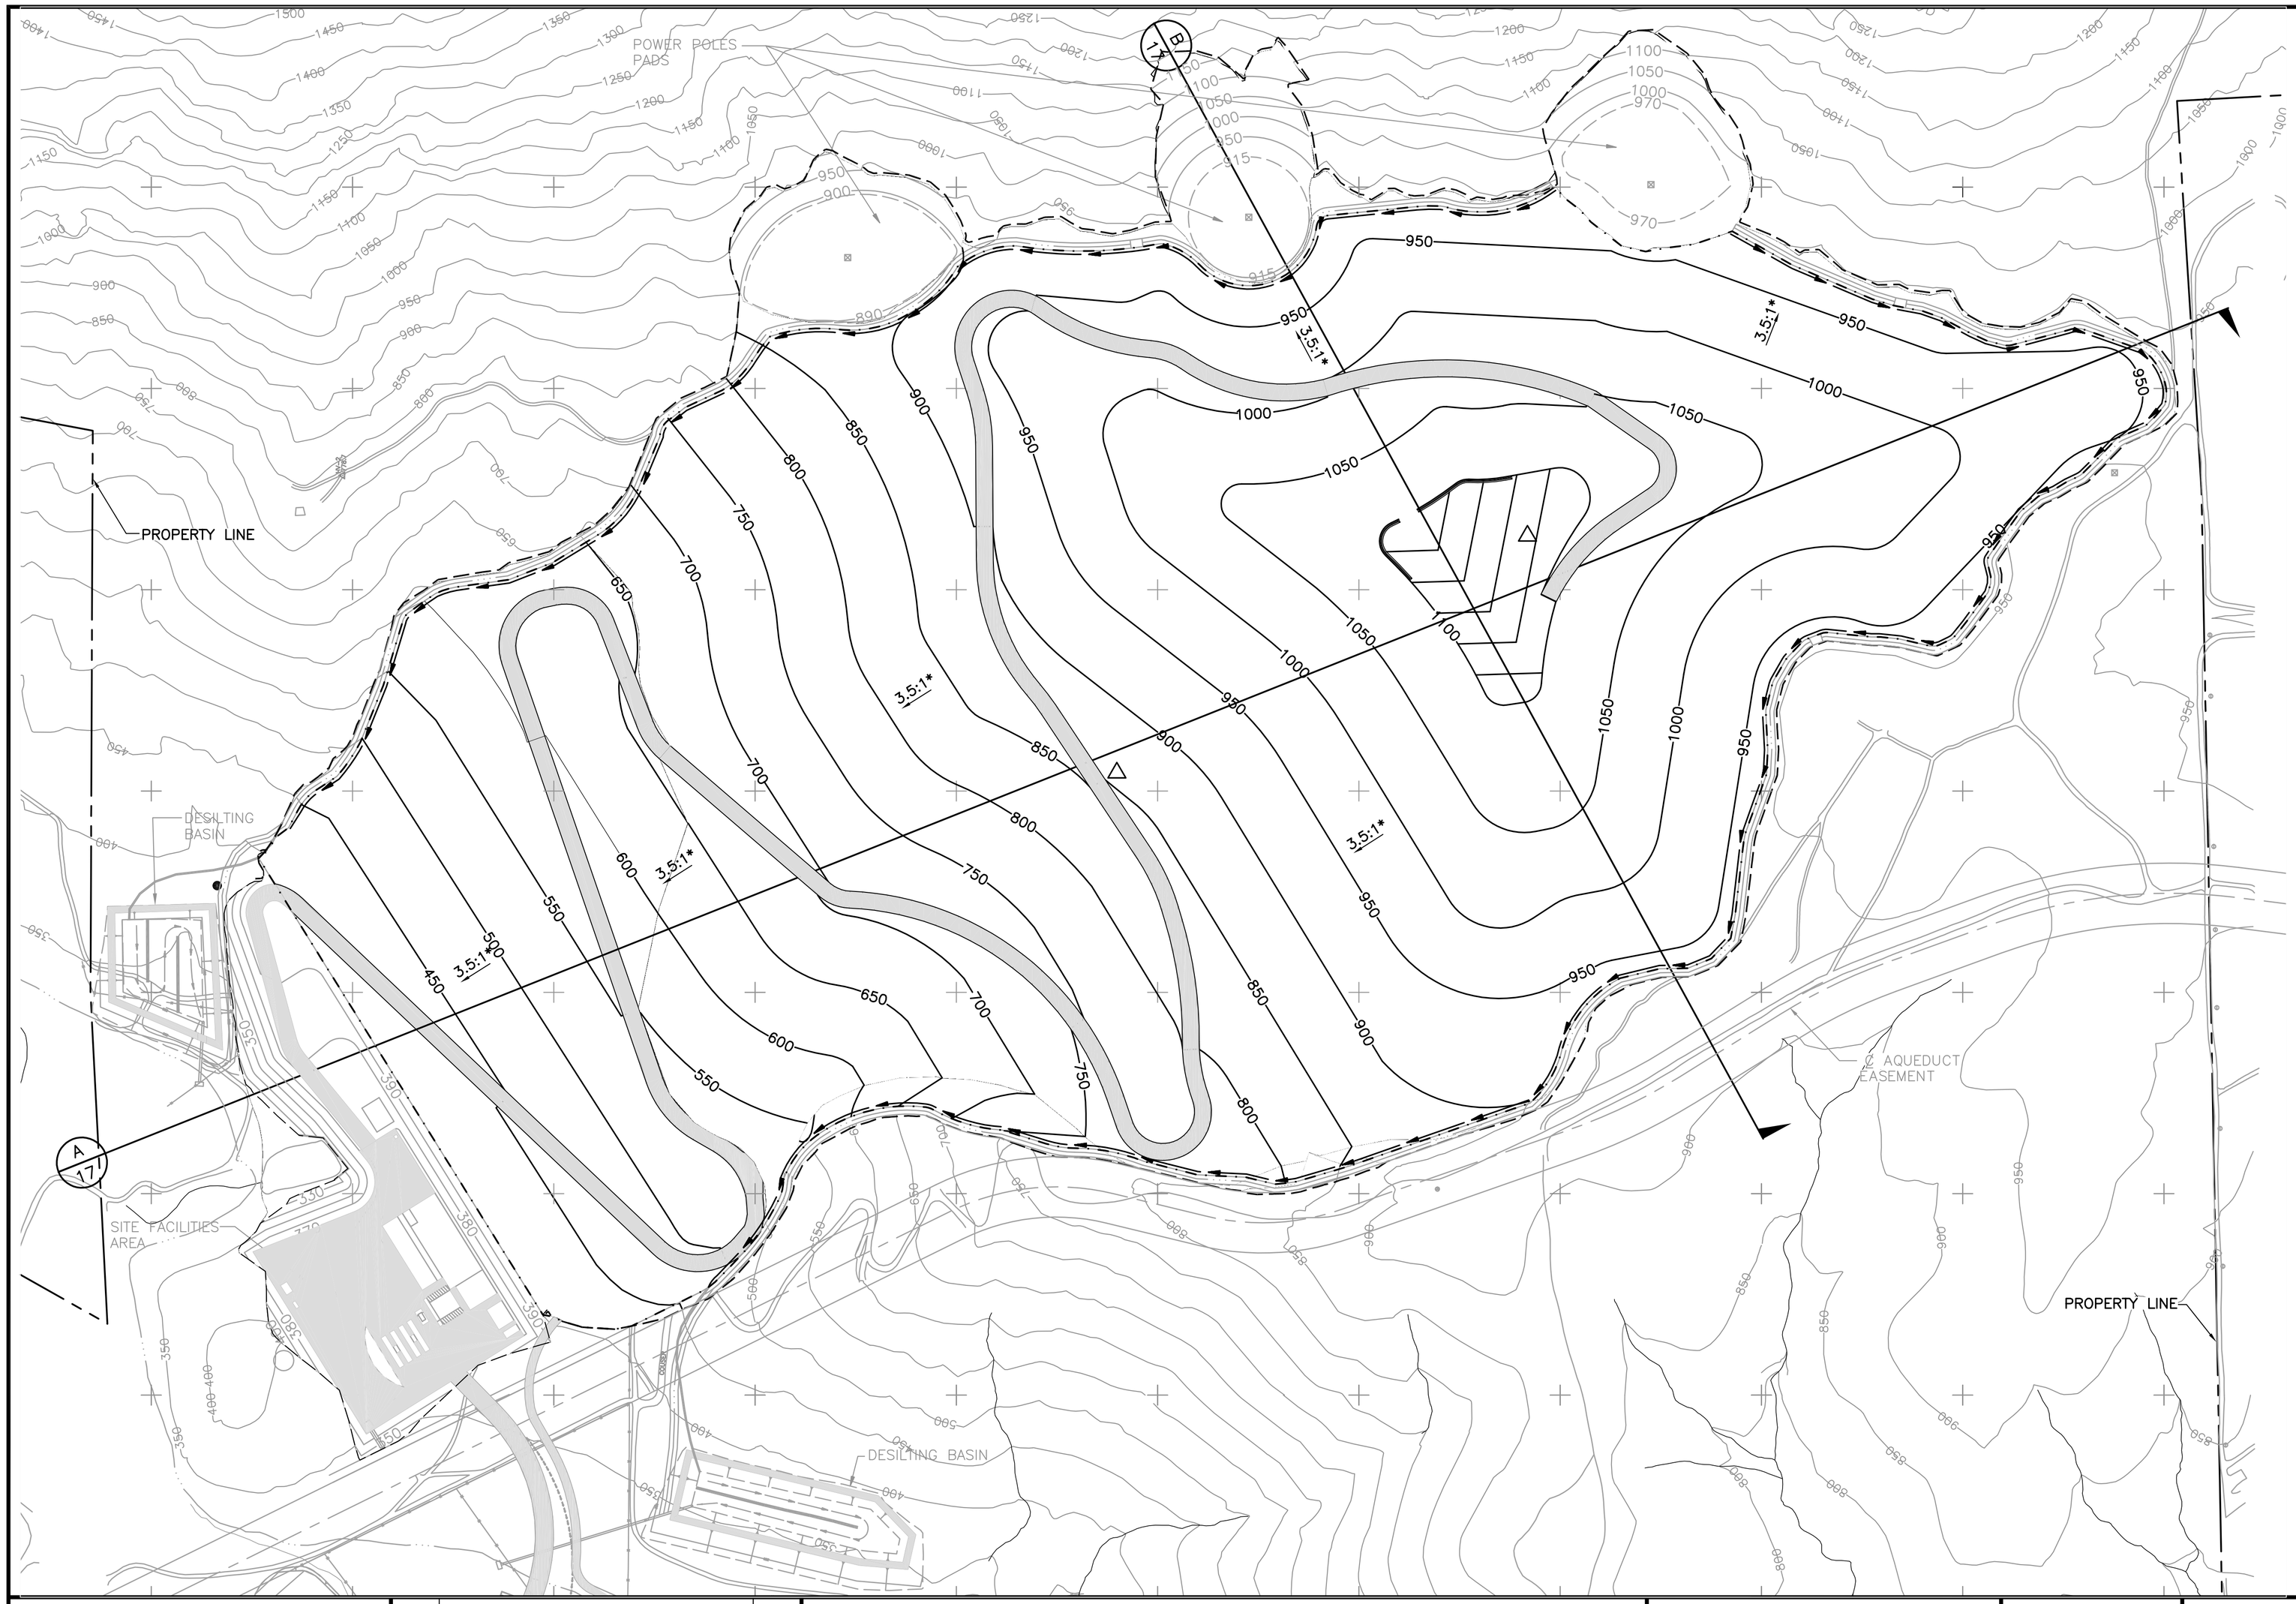

GRAPHIC SCALE

200 100 0 200 400

(IN FEET)

N

LEGEND

- POWER POLE
- PROPERTY LINE
- LIMIT OF GRADING
- 850 EXISTING CONTOUR
- 950 FINAL CONTOUR
- APPROXIMATE LIMIT OF WASTE
- SETTLEMENT MONUMENT
- SURVEY MONUMENT
- ACCESS/HAUL ROAD
- BURIED PERIMETER DRAIN PIPE

*3.5:1 SLOPE WILL INCLUDE BENCHES AT 40' VERTICAL INTERVALS

PRELIMINARY

FIGURE 9

NO.	REVISION DESCRIPTION	BY:

BAS

BRYAN A. STIRRAT & ASSOCIATES
CONSULTING CIVIL & ENVIRONMENTAL ENGINEERS
1360 E. VALLEY VISTA DRIVE
DIAMOND BAR, CALIFORNIA 91765
(909) 860-7777

GREGORY CANYON LANDFILL

MASTER FILL PLAN

DESIGNED BY : E.L.S.	SCALE : AS SHOWN	
DRAWN BY : M.T.B.	DATE : 8-2000	FILE NO.: 27349DB.DWG
CHECKED BY :	DATE :	DRAWING 6
APPROVED BY :	DATE :	

FOR PERMIT PURPOSES ONLY - NOT FOR CONSTRUCTION