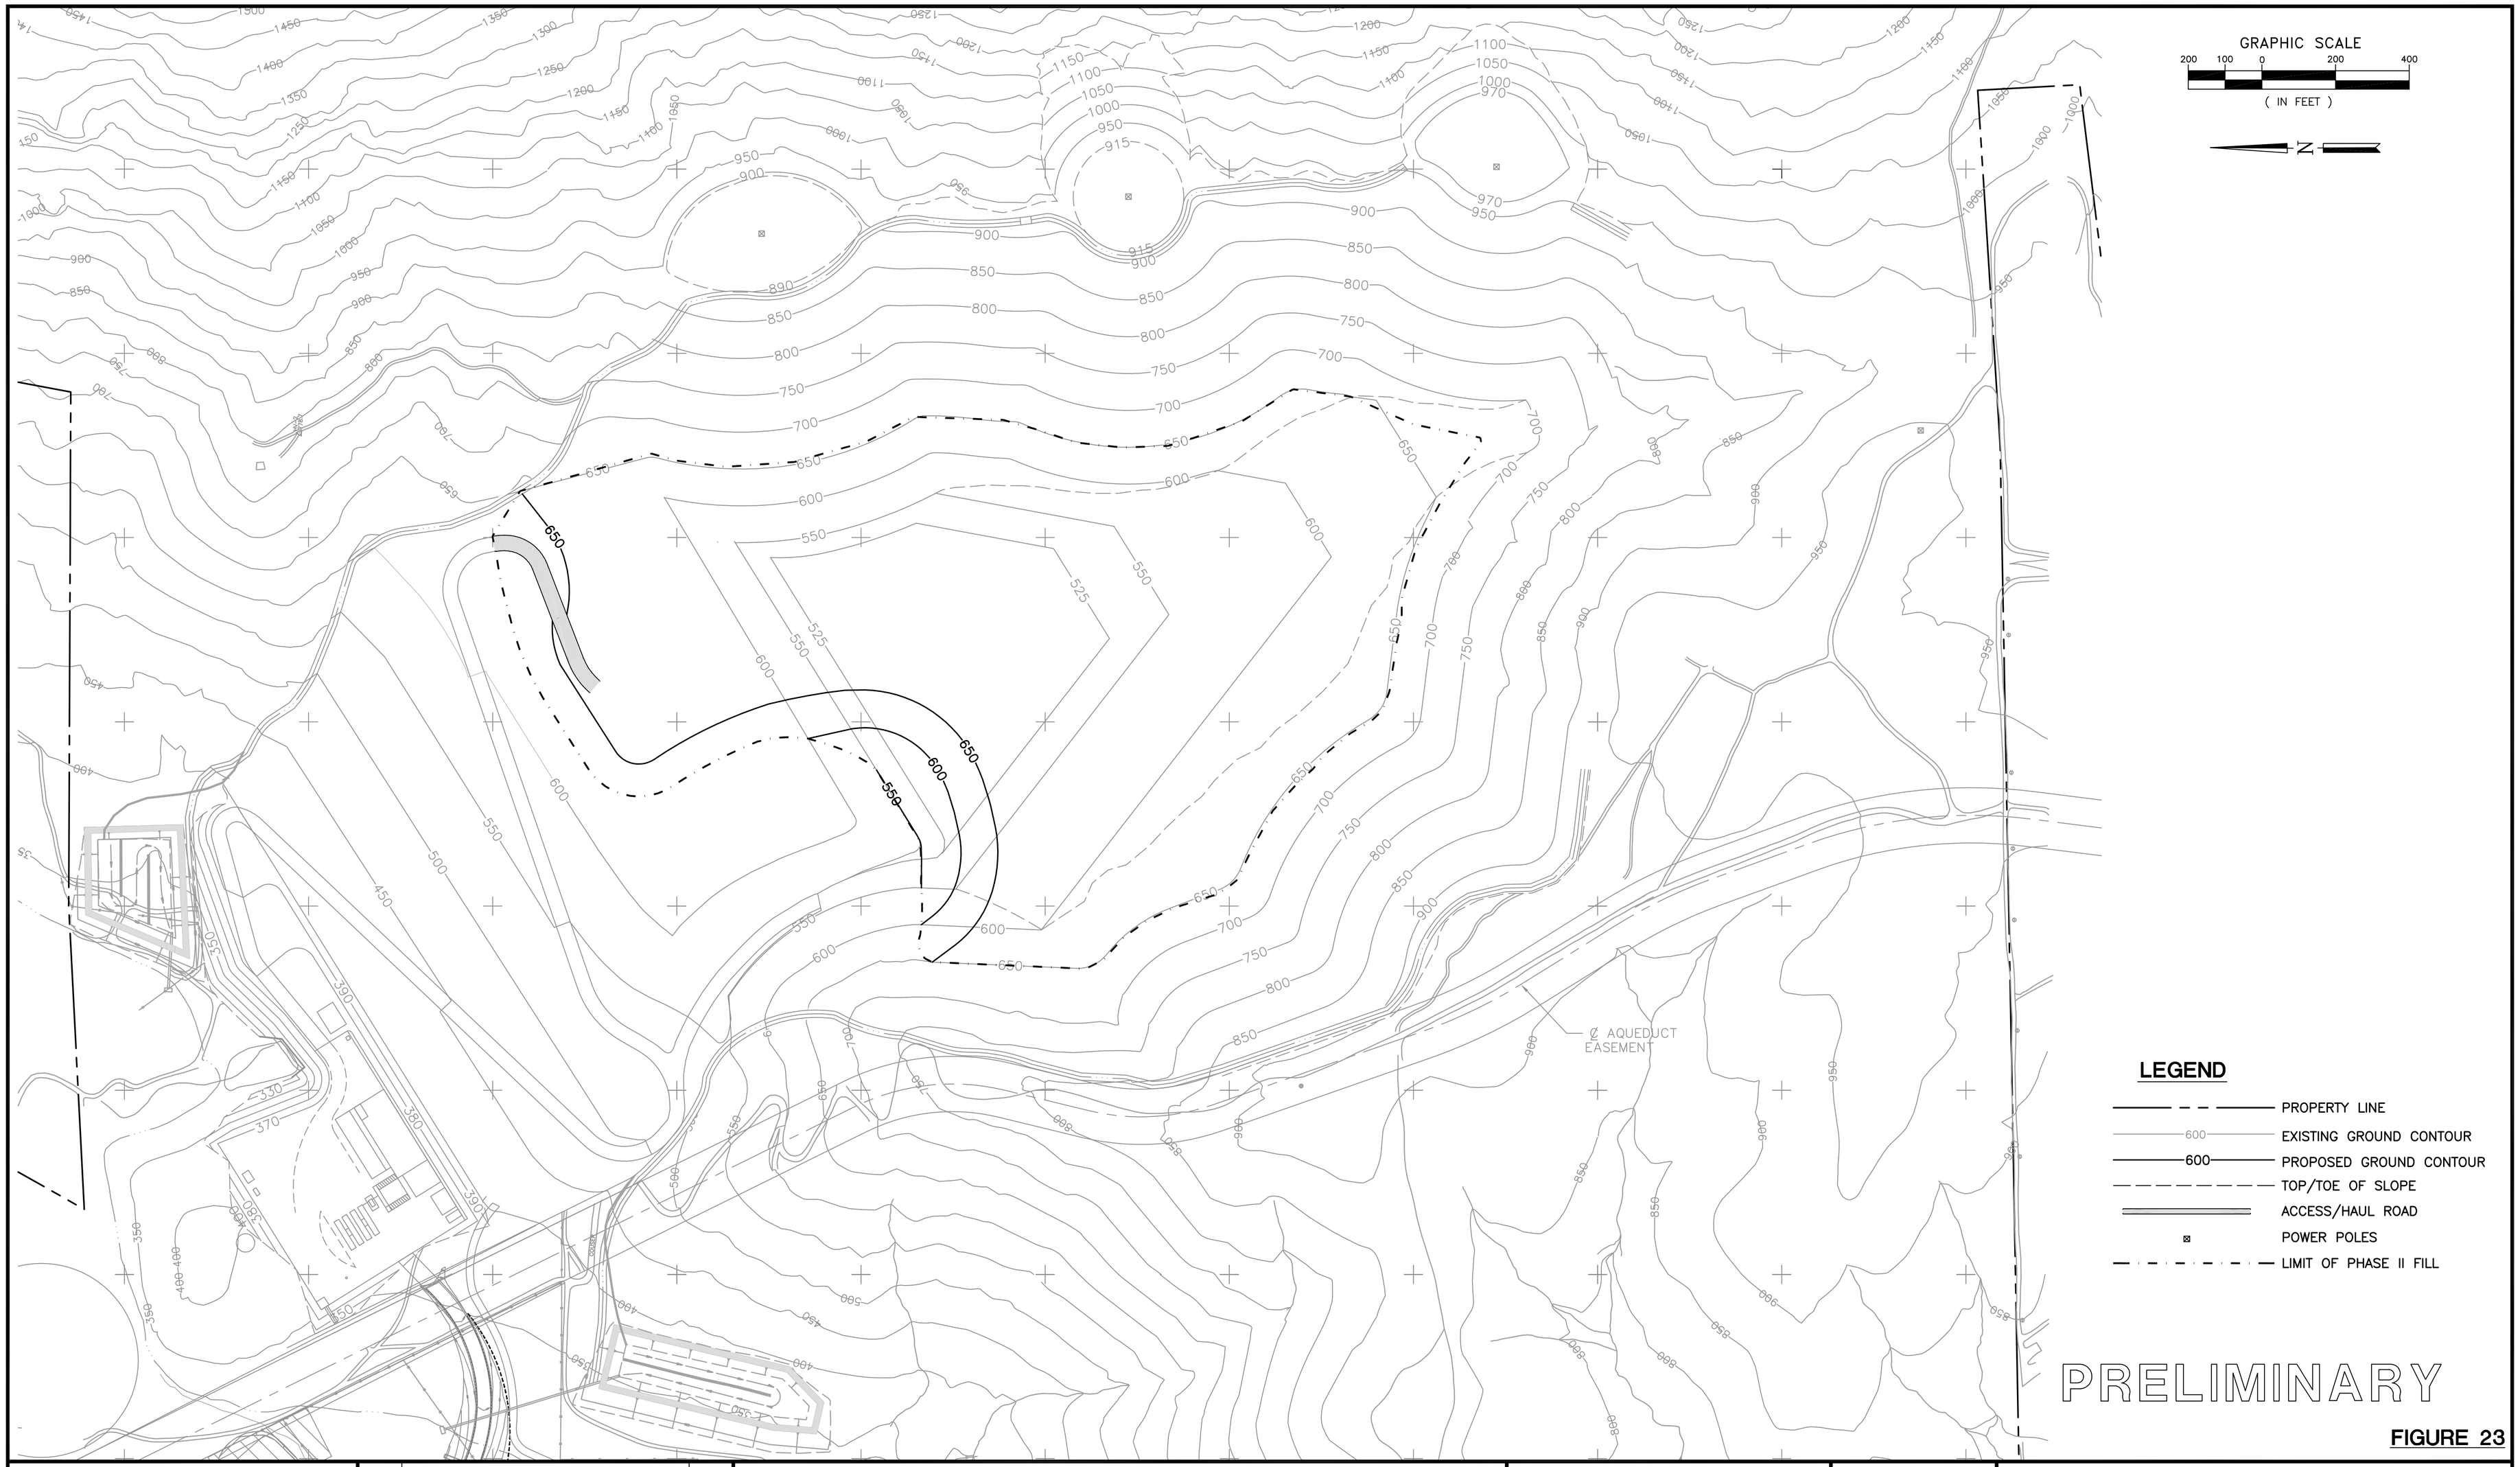

FIGURE 23

NO.	REVISION DESCRIPTION	BY:

BAS
BRYAN A. STIRRAT & ASSOCIATES
CONSULTING CIVIL & ENVIRONMENTAL ENGINEERS
1360 E. VALLEY VISTA DRIVE
DIAMOND BAR, CALIFORNIA 91765
(909) 860-7777

GREGORY CANYON LANDFILL
PHASE II FILL PLAN

DESIGNED BY : T.W.	SCALE : AS SHOWN	
DRAWN BY : J.P.J.	DATE : 6-2001	FILE NO. 171049DB.DWG
CHECKED BY :	DATE :	DRAWING 13
APPROVED BY :	DATE :	

H:\dwg\gregory\2001\171049DB.dwg XREFs: H:\dwg\gregory\98\32040db.dwg; H:\dwg\gregory\2001\45038DB.DWG; H:\dwg\gregory\2001\Ph1-fill.dwg; H:\dwg\gregory\2001\Ph2-fill.dwg; H:\dwg\gregory\2001\45118db.dwg 05/21/2003 10:21

FOR PERMIT PURPOSES ONLY - NOT FOR CONSTRUCTION