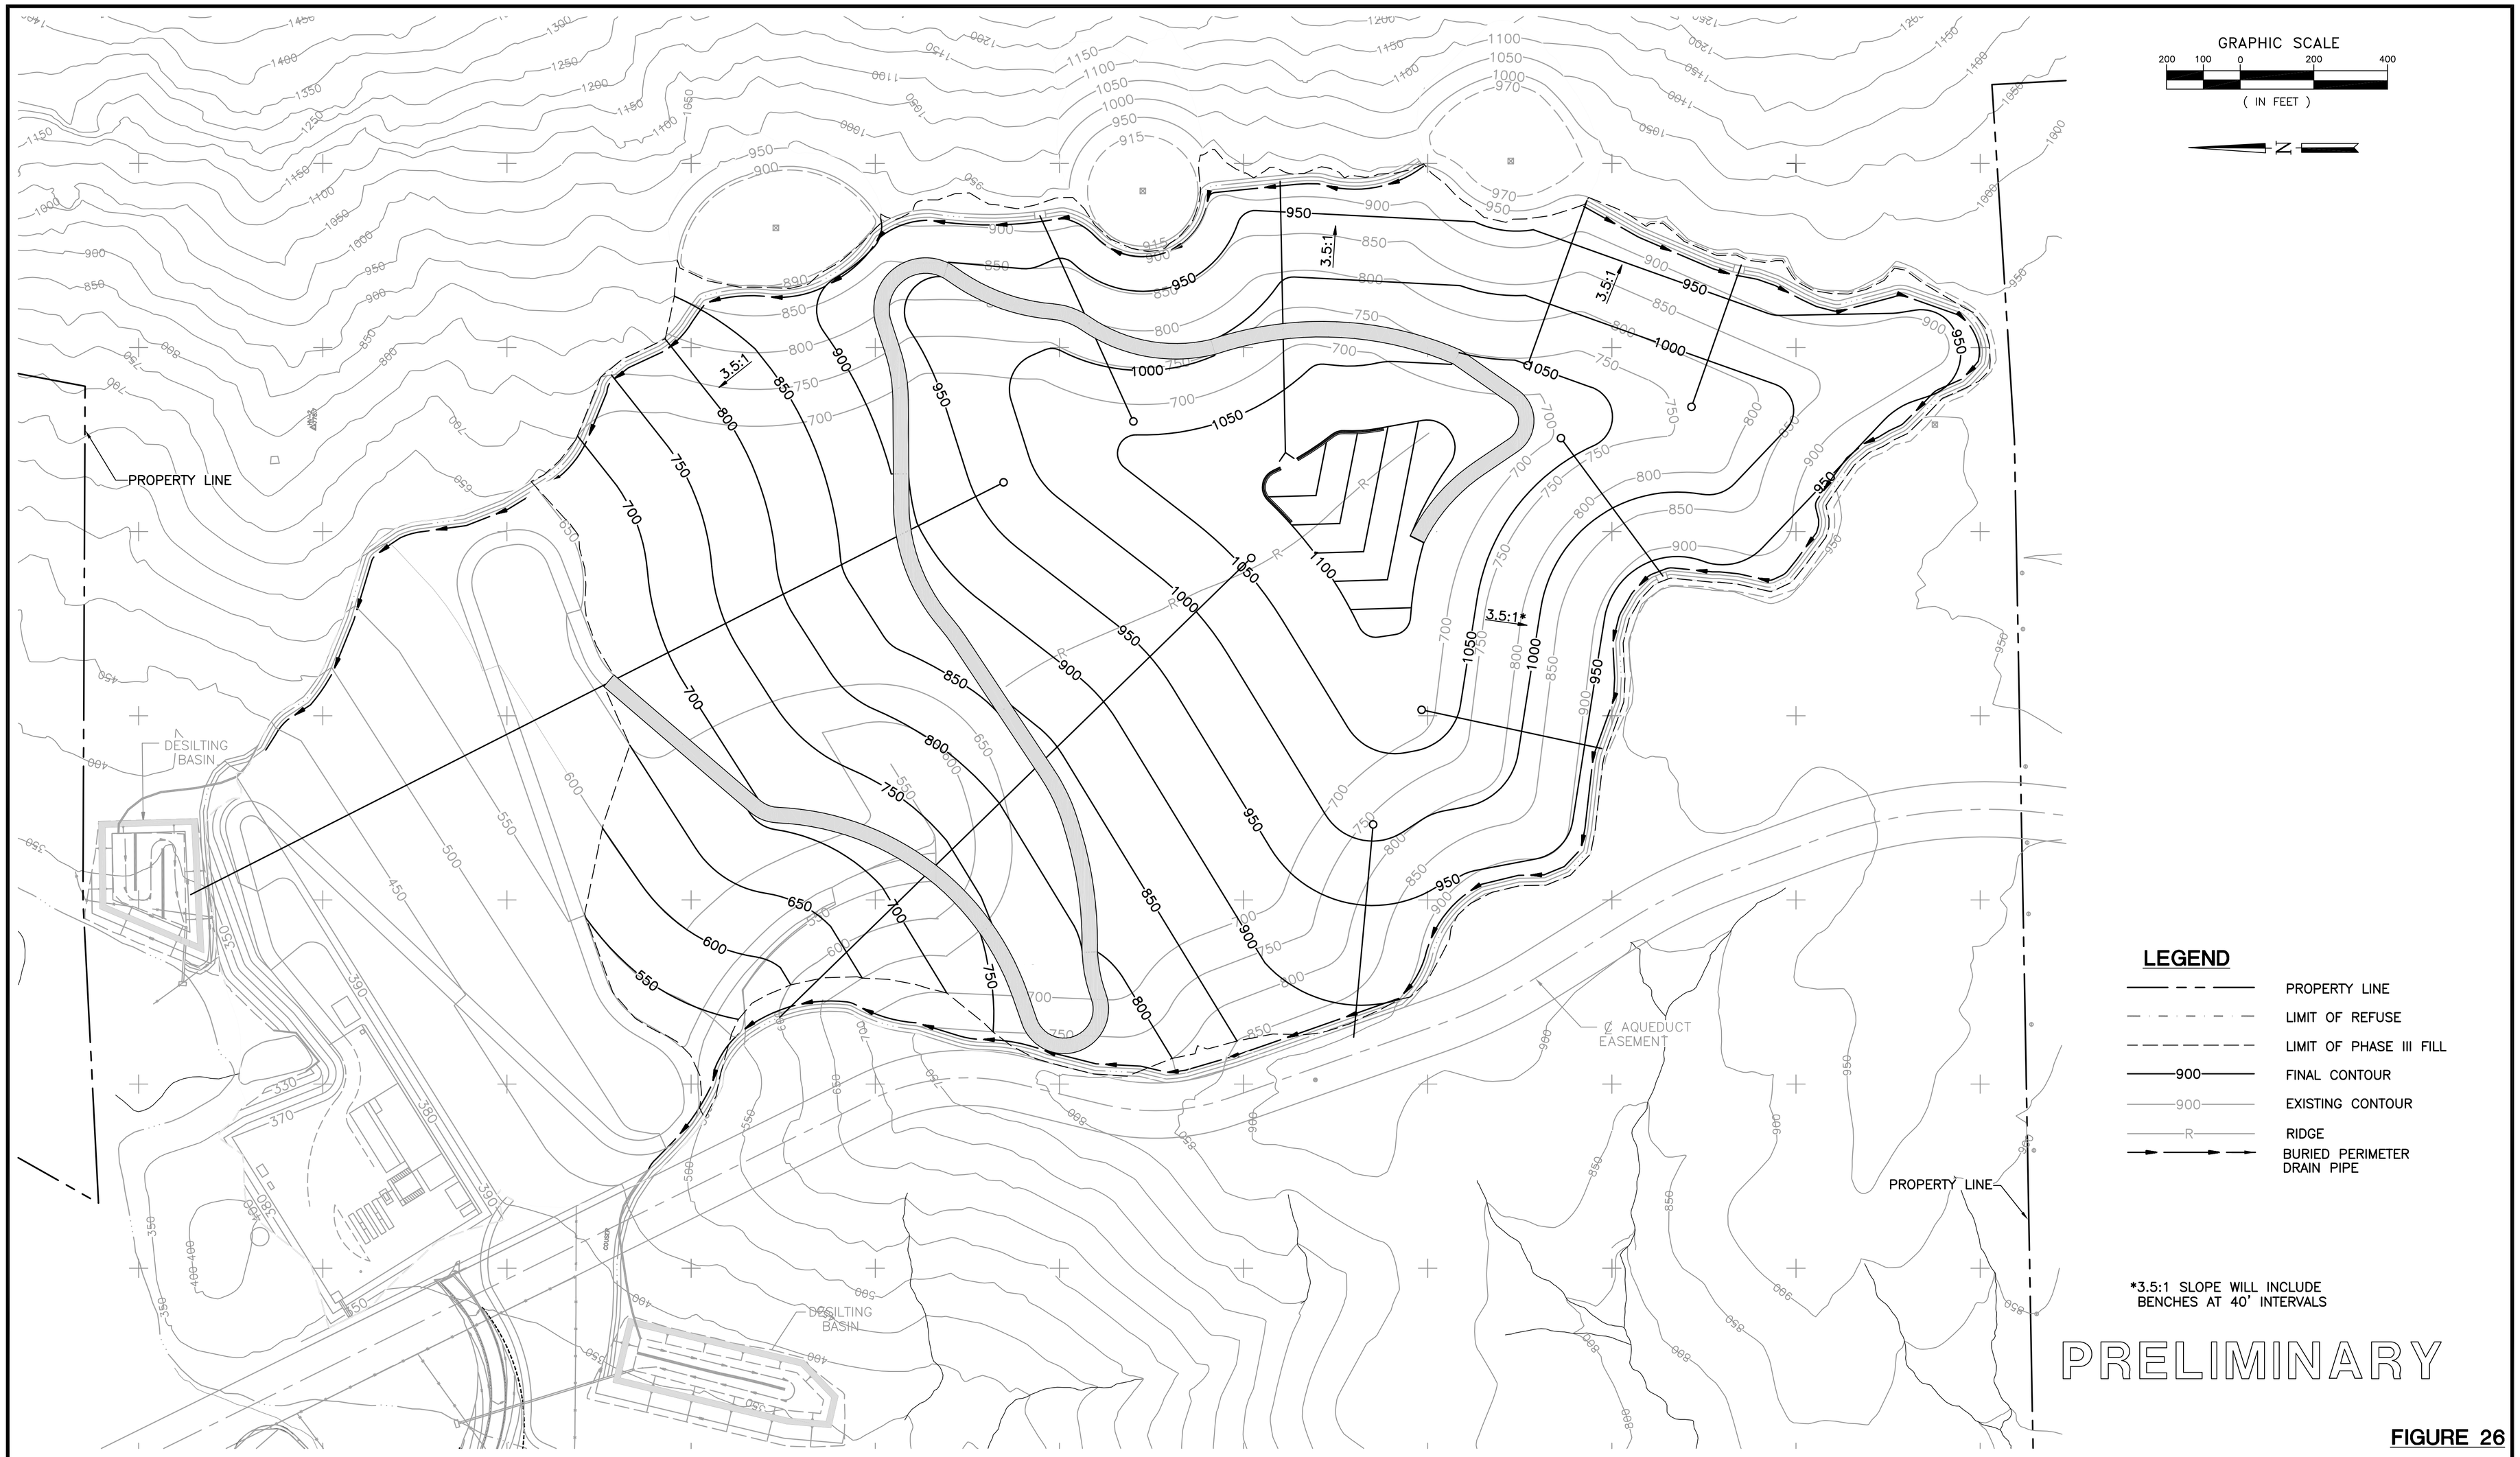

FIGURE 26

NO.	REVISION DESCRIPTION	BY:

BAS
BRYAN A. STIRRAT & ASSOCIATES
CONSULTING CIVIL & ENVIRONMENTAL ENGINEERS
1360 E. VALLEY VISTA DRIVE
DIAMOND BAR, CALIFORNIA 91765
(909) 860-7777

GREGORY CANYON LANDFILL
PHASE III FILL

DESIGNED BY : E.L.S.	SCALE : AS SHOWN	
DRAWN BY : M.T.B./J.P.J.	DATE : 7-2000	FILE NO.: 27348DB.DWG
CHECKED BY :	DATE :	DRAWING 16
APPROVED BY :	DATE :	

H:\dwg\gregory\2001\27348db.dwg XREFs: H:\dwg\gregory\98\32040db.dwg; H:\dwg\gregory\2001\45038DB.DWG; H:\dwg\gregory\2001\45118db.dwg; H:\dwg\gregory\2001\PH1-FILL.DWG; H:\dwg\gregory\2001\PH2-FILL.DWG; H:\dwg\gregory\2001\ph3fill.dwg 05/21/2003 10:09

FOR PERMIT PURPOSES ONLY - NOT FOR CONSTRUCTION