CHURN CREEK BASIN

Storm Drain System

January 2003 Draft

(North)

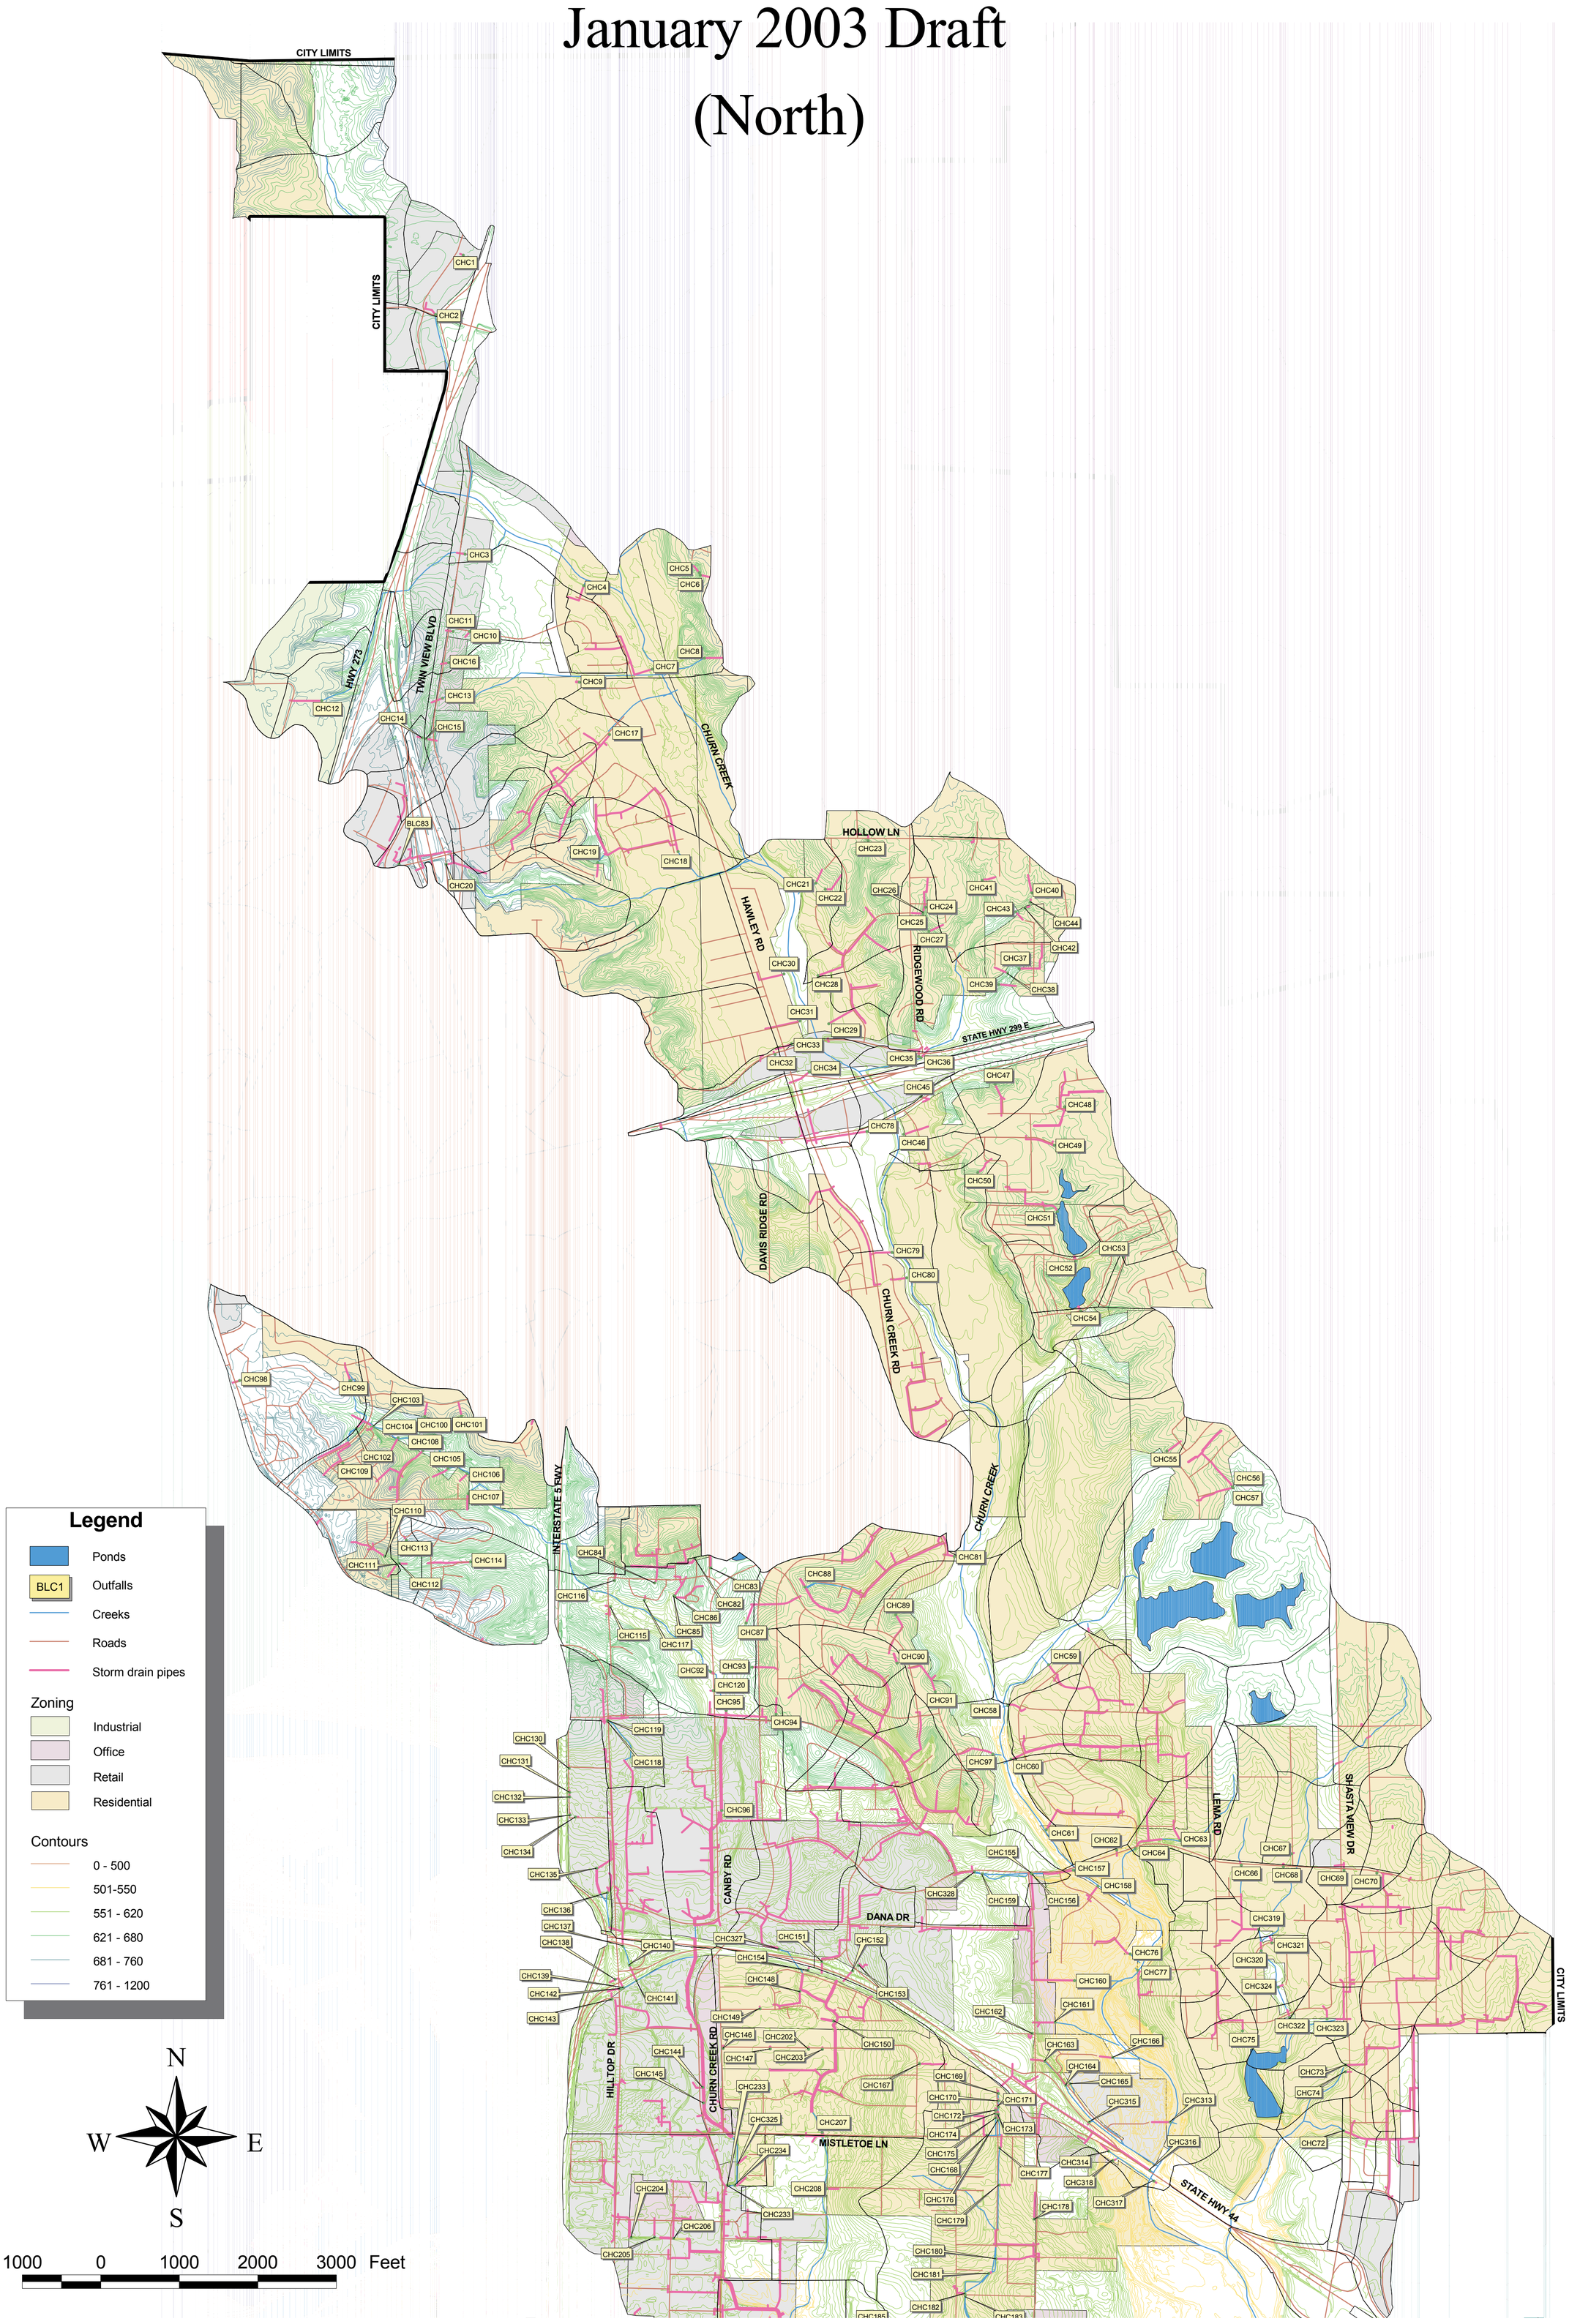

City of Redding, Development Services, Engineering Division