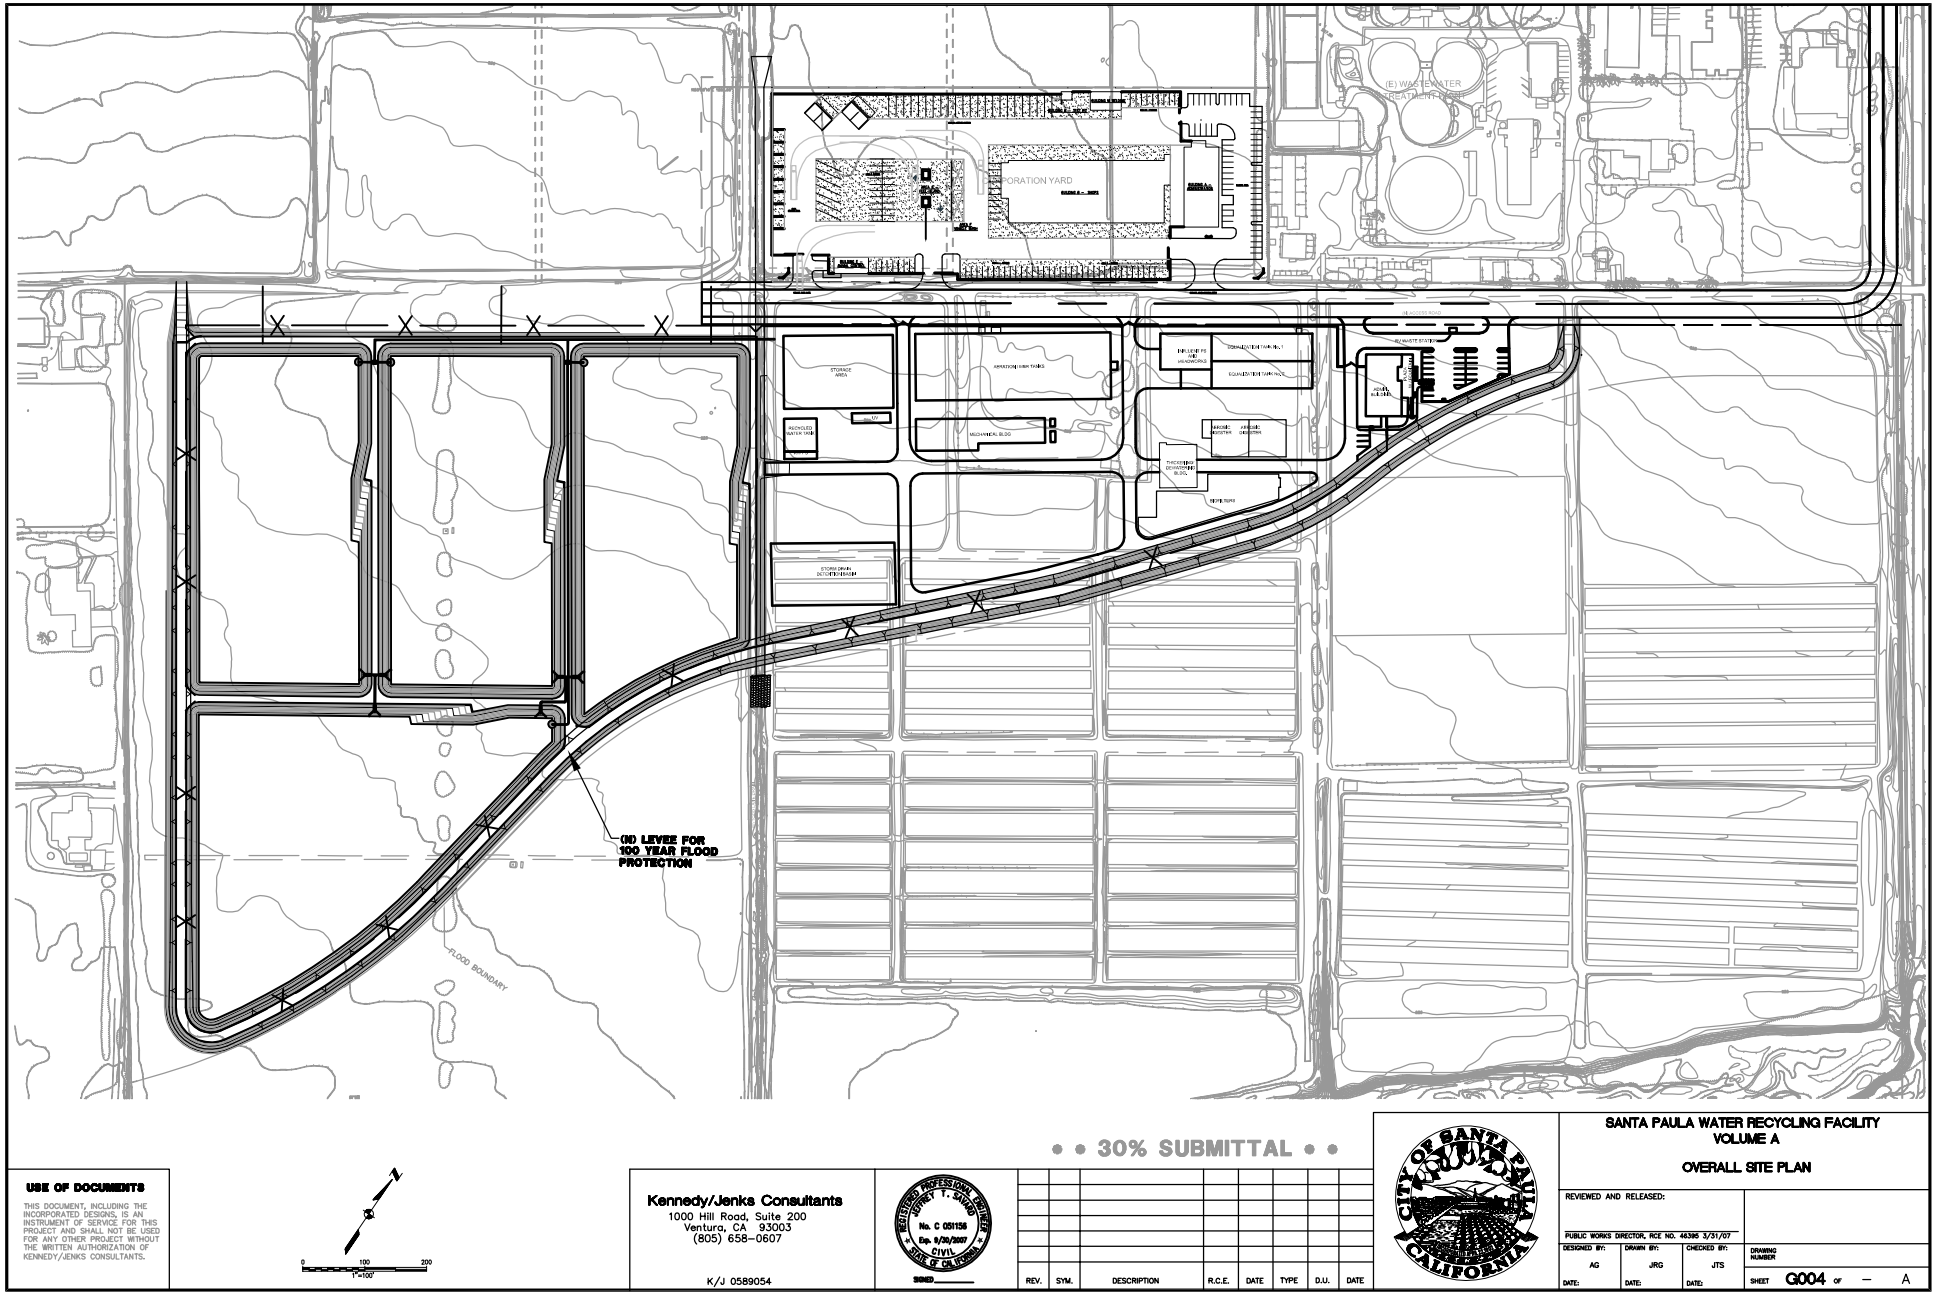Figure 8: New SPWRF Site Plan