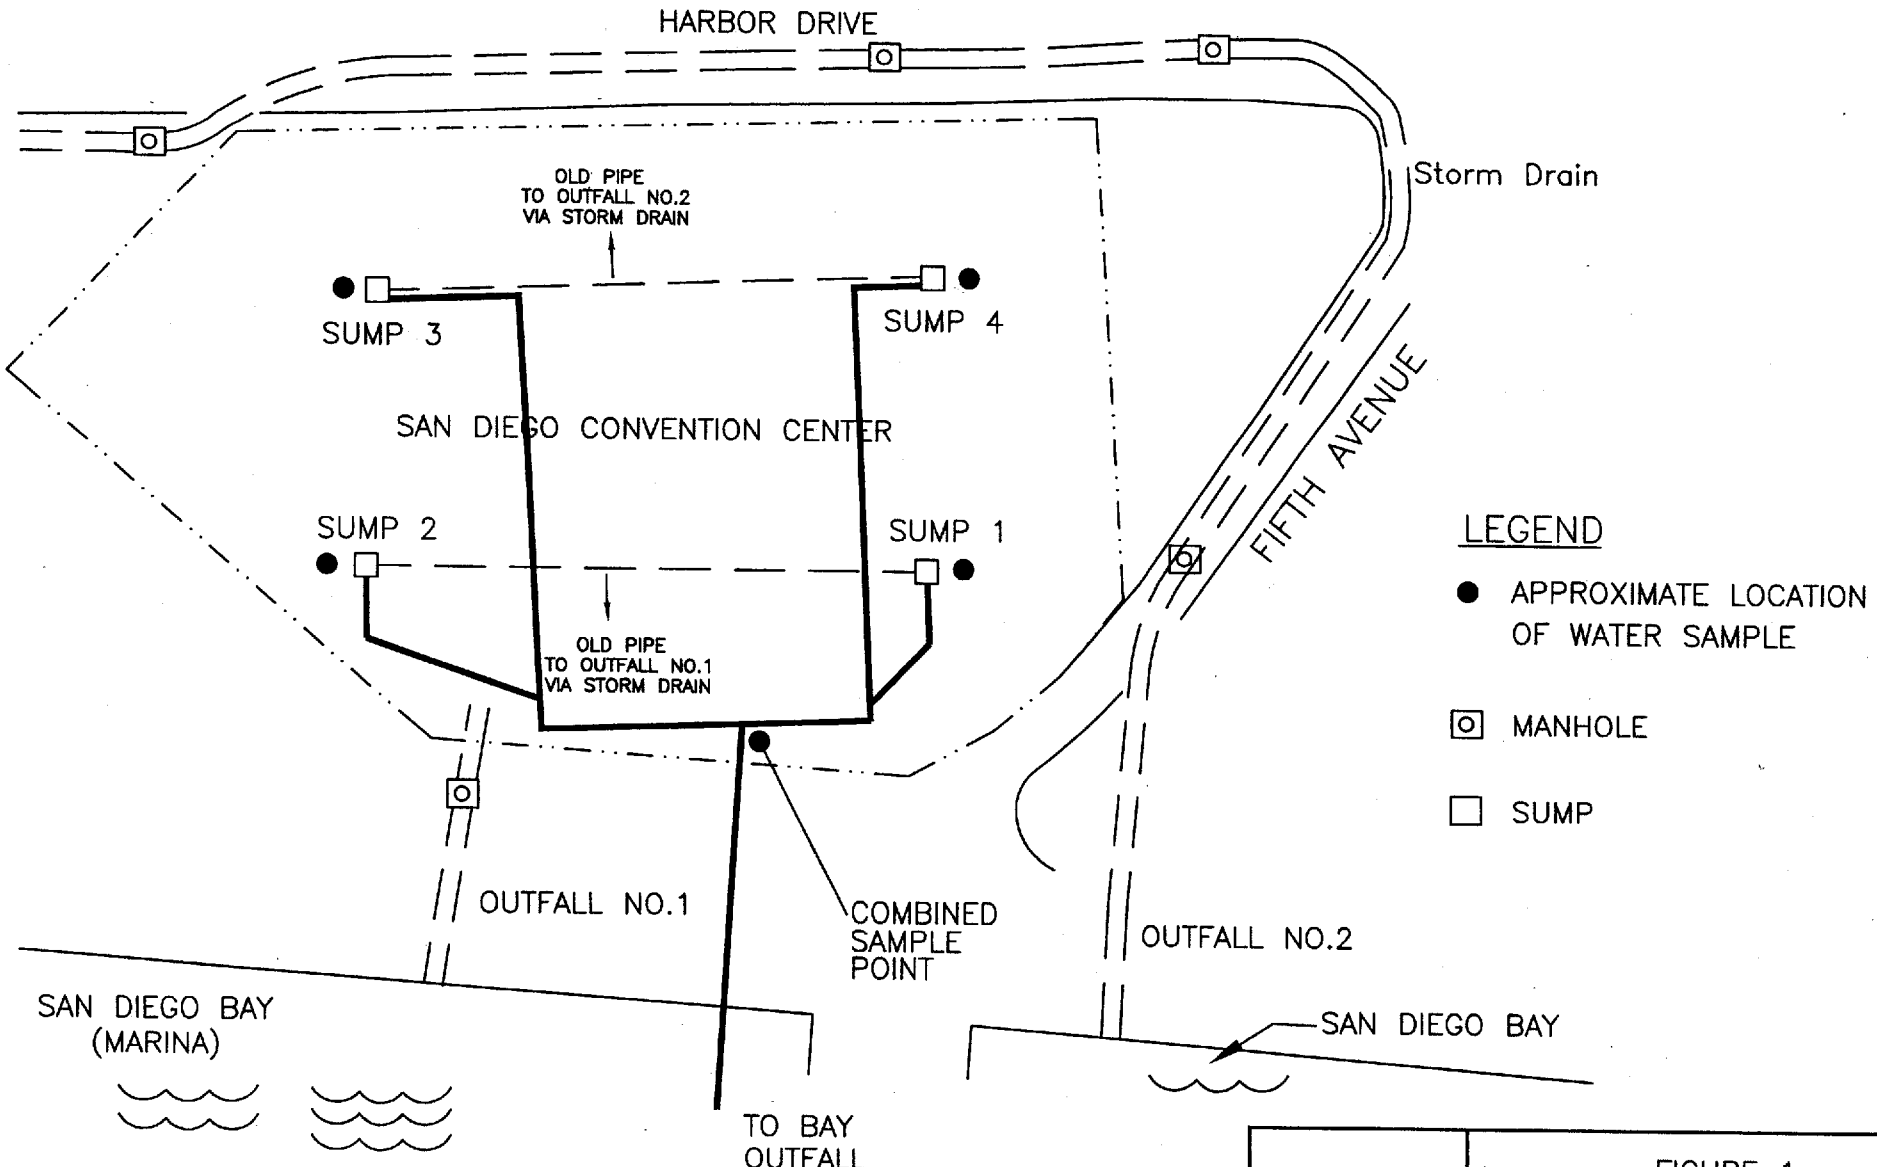

Burns & McDonnell
SINCE 1898

FIGURE 1
GROUNDWATER DEWATERING DISCHARGE SCHEMATIC
SAN DIEGO CONVENTION CENTER