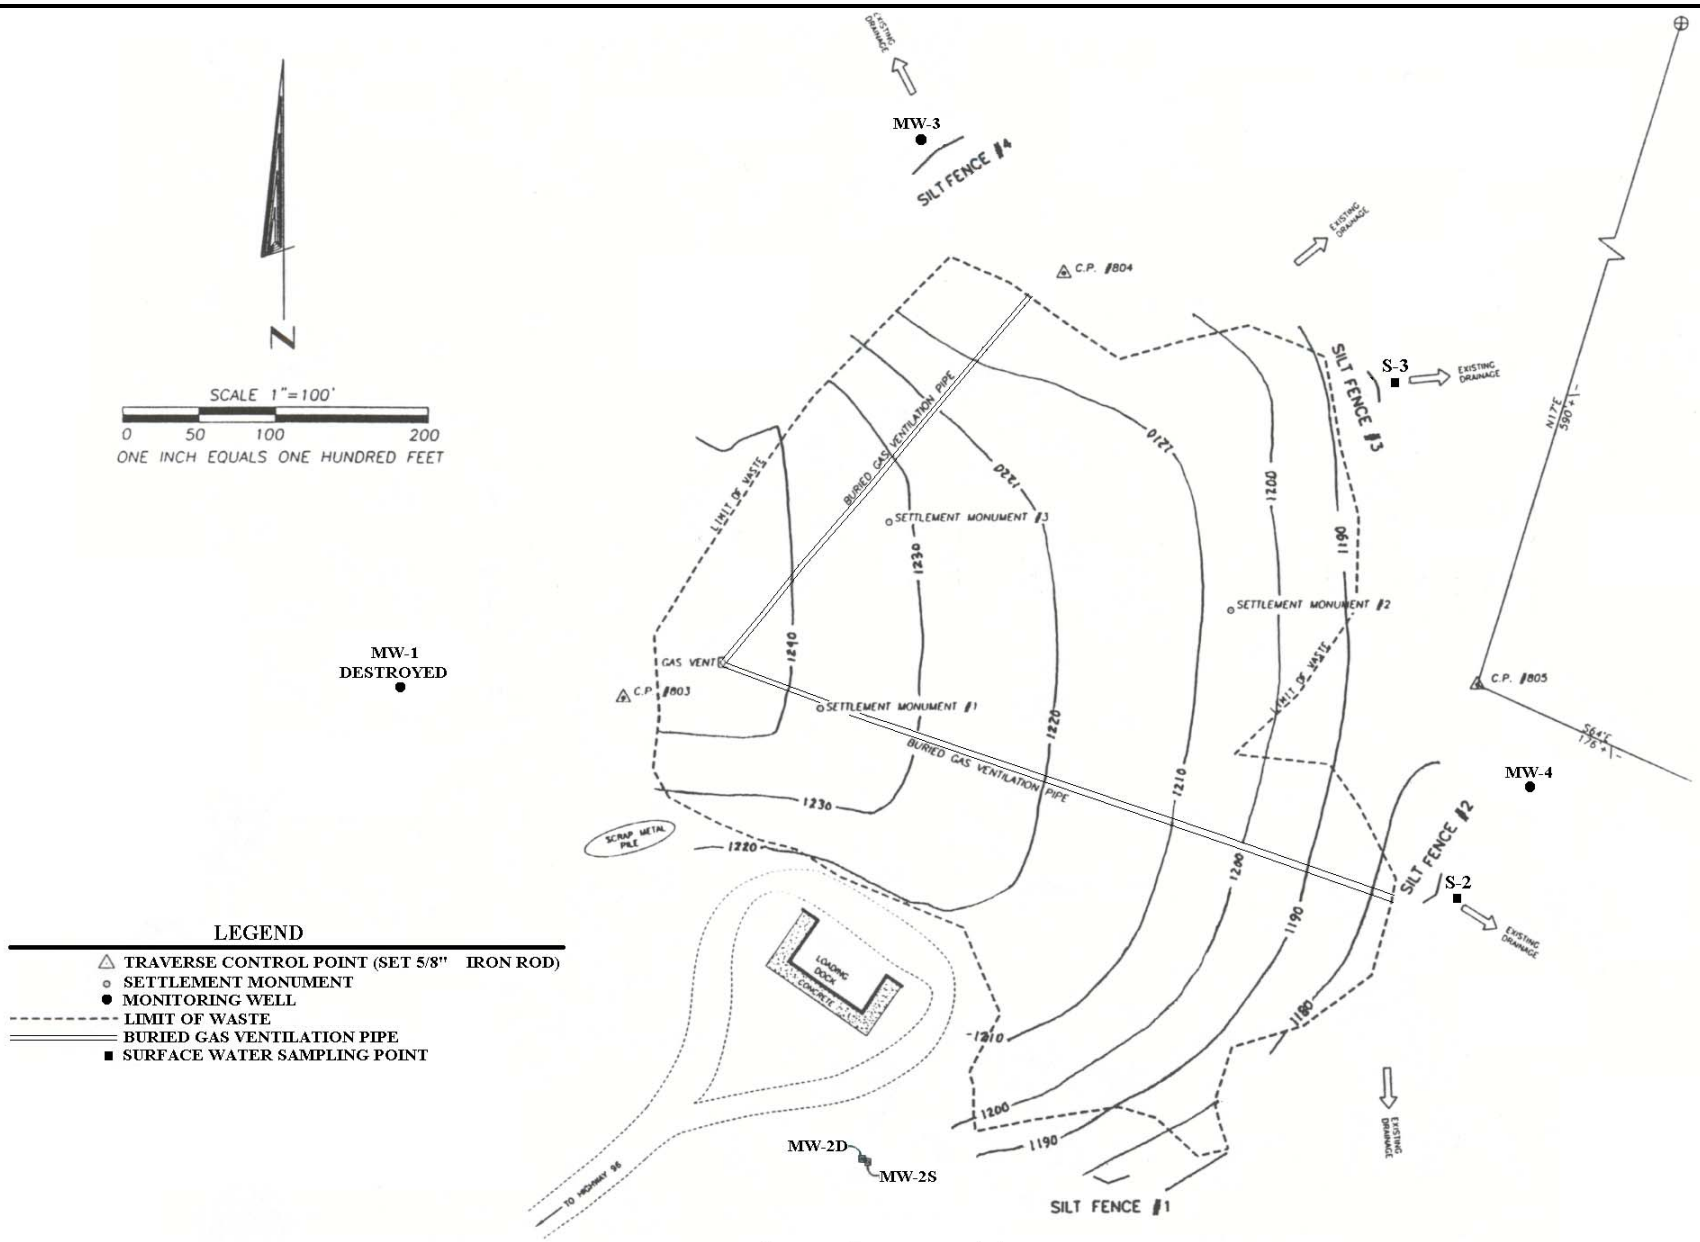

Attachment B
Waste Footprint and Site Boundaries (Site Plan)
Happy Camp SWDS

Source: Siskiyou County Department of Public Works
Ammended ROWD, April 10, 2002