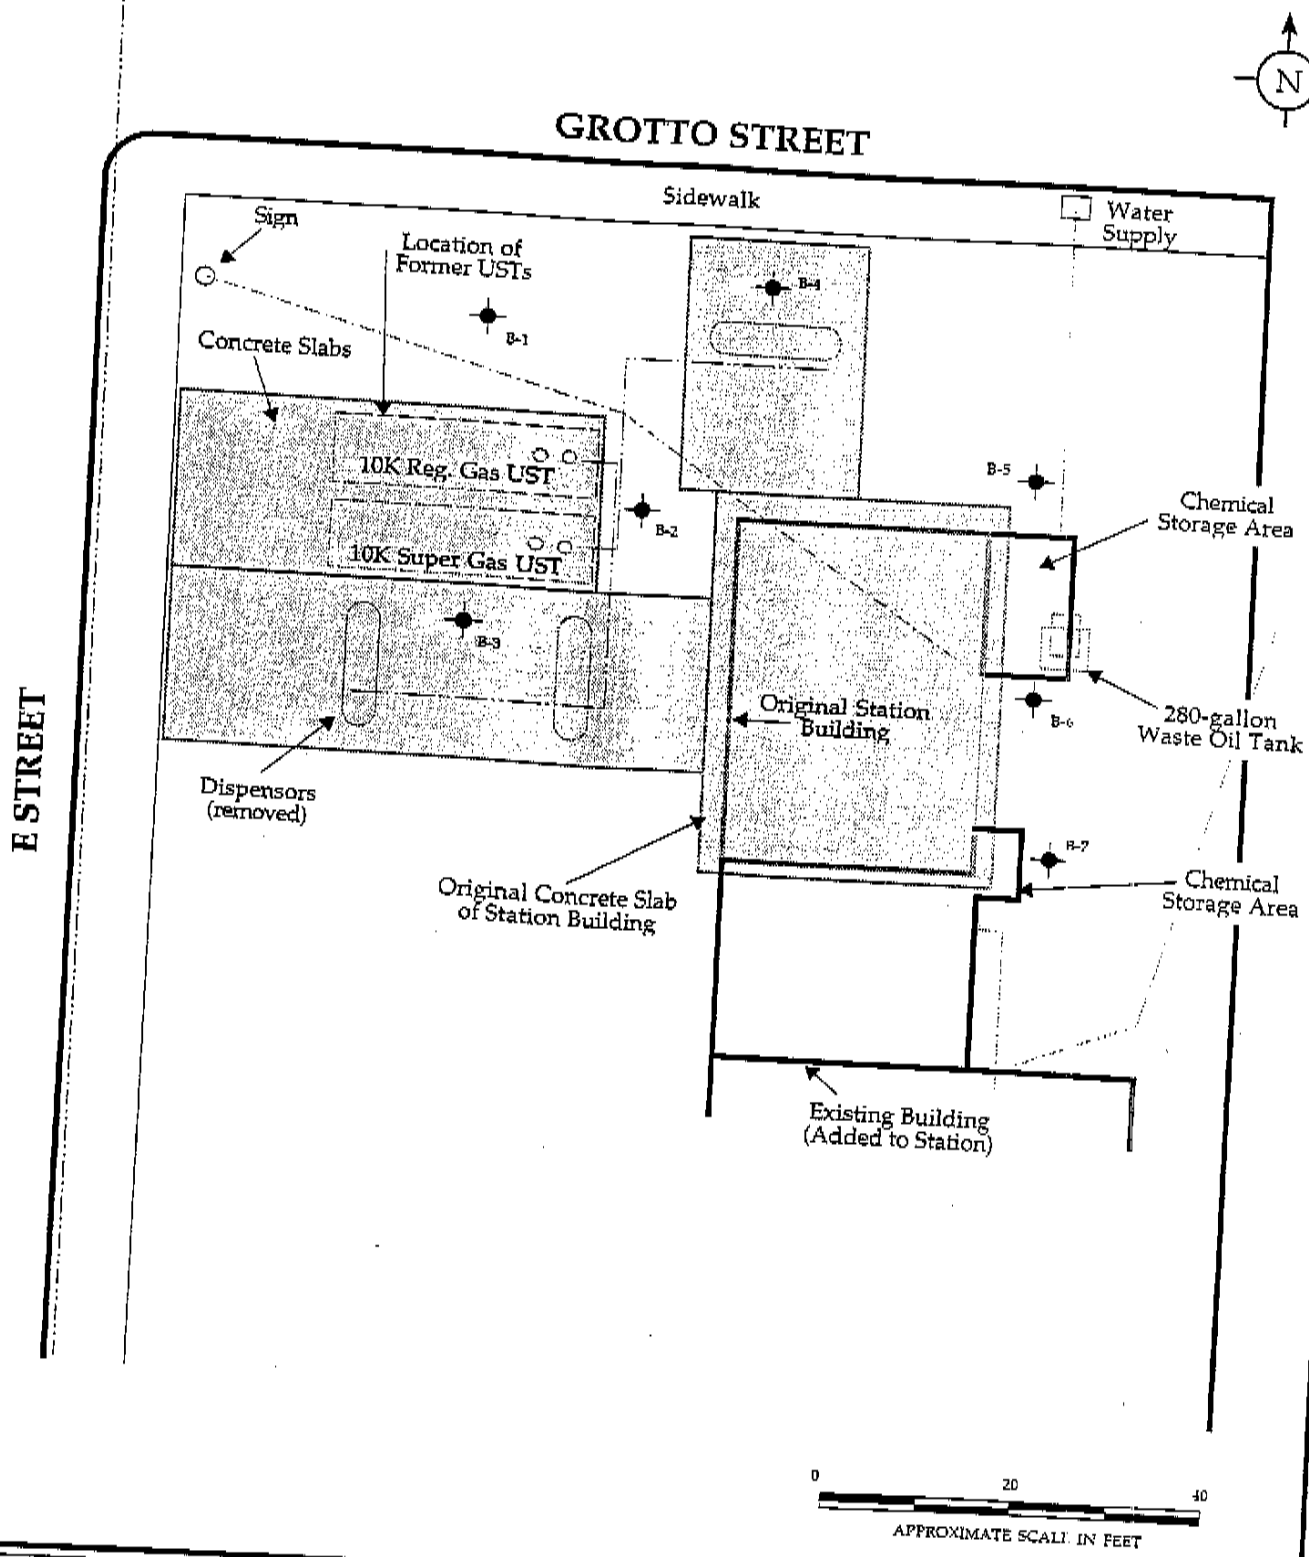

SITE PLAN

Norman's Dry Cleaning
2907 E Street
Eureka, California

CLEARWATER GROUP, INC.

Project No.	Report Date	Figure
E-161	12/98	1