FILICE PROPERTY
Big Creek, Little Creek
Santa Cruz Co., California

Timber Harvest Plan Map

T10S, R3W, MDBM, Rancho San Vicente,
Projected Sections 3,4,10
Scale 1" = 660 ft. CI = 40'
USGS Davenport Quad

N

Legend

Property Line
Harvest Boundary
Existing Seasonal Road
Existing Landing
Existing Skid Trail
Seasonal Road/Skid Trail (WLPZ)
Class II Watercourse
Class III Watercourse
Pond
Springs
Watercourse Class Change
Watercourse Crossings
Slide
Structure

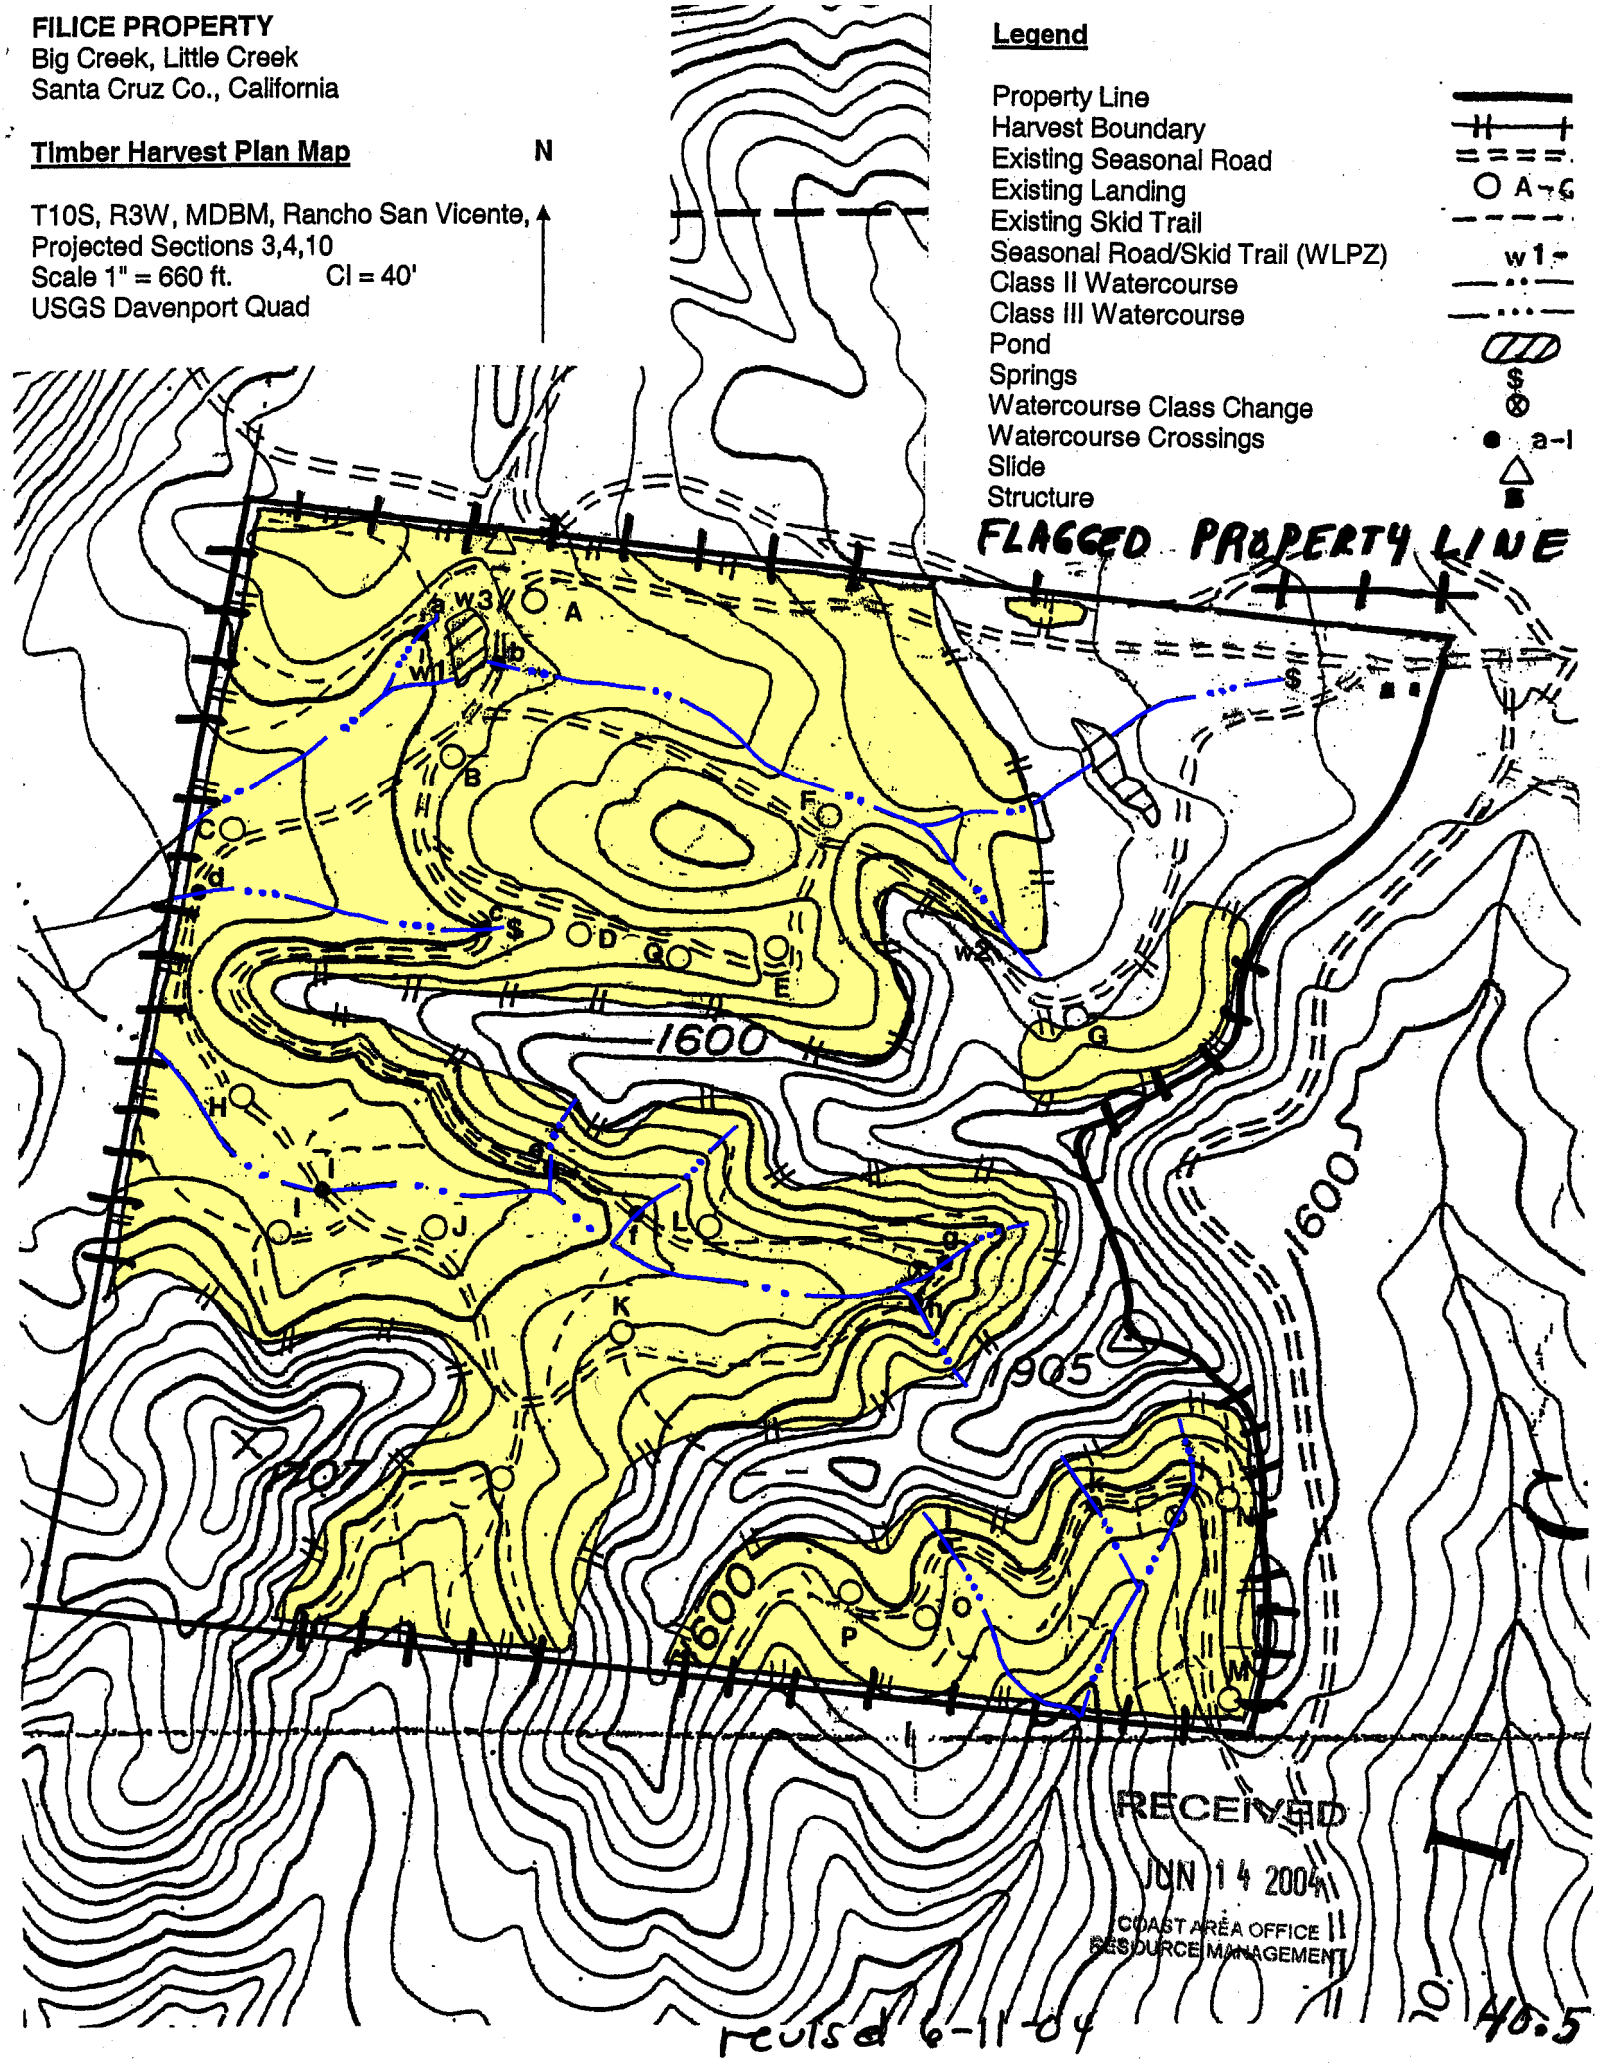

RECEIVED
JUN 14 2004
COAST AREA OFFICE
RESOURCE MANAGEMENT

revised 6-11-04

40.5