Figure 4: Fillmore WRP Location of Water Reuse/Disposal Sites and Monitoring Wells

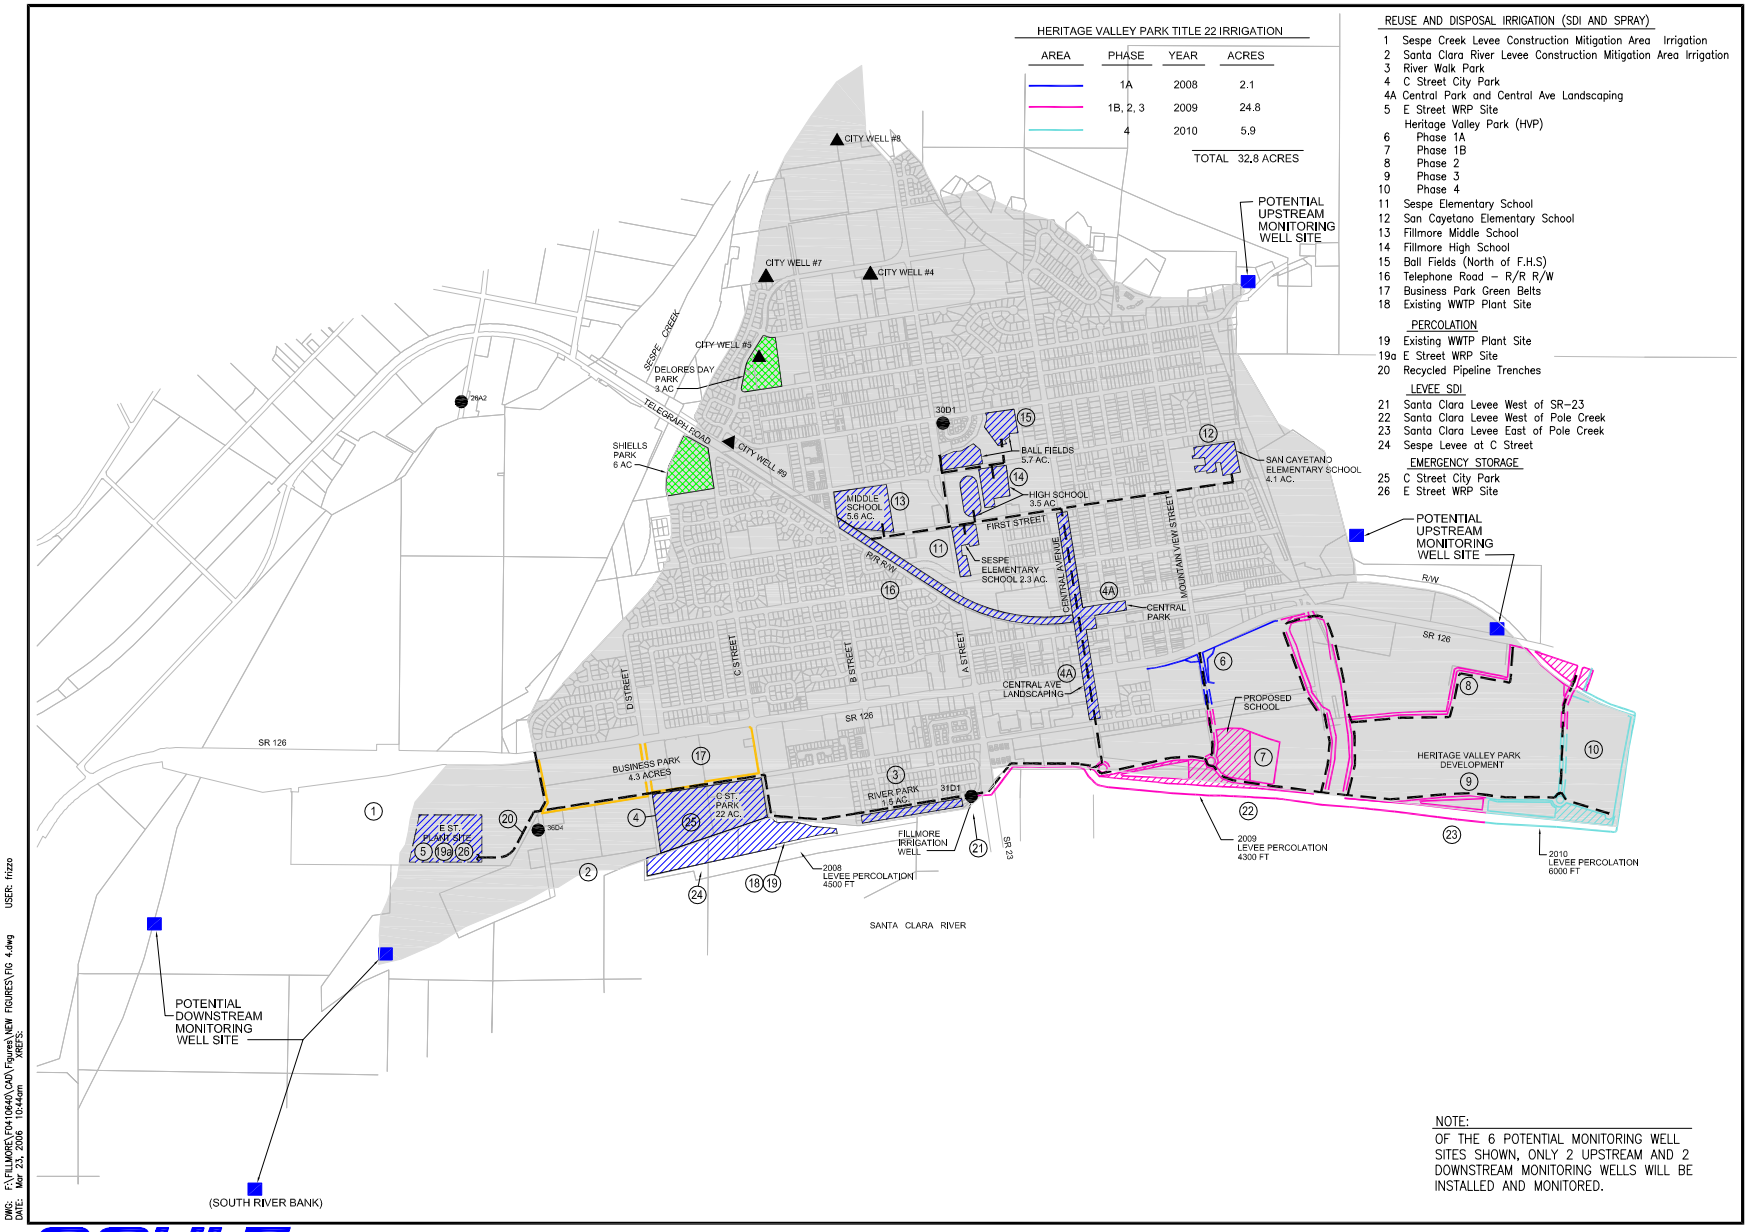

FIGURE 4

CITY OF FILLMORE

LOCATION OF WATER REUSE/ DISPOSAL SITES AND MONITORING WELLS

MAR. 23, 2006

VERIFY SCALES
BAR IS ONE INCH ON ORIGINAL DRAWING
0 1
IF NOT ONE INCH ON THIS SHEET, ADJUST SCALES ACCORDINGLY

DWG: F:\FILLMORE\FD410640\CAD\Figures\NEW FIGURES\FIG 4.dwg USER: frizzo
DATE: Mar 23, 2006 10:44am XREFS:

BOYLE