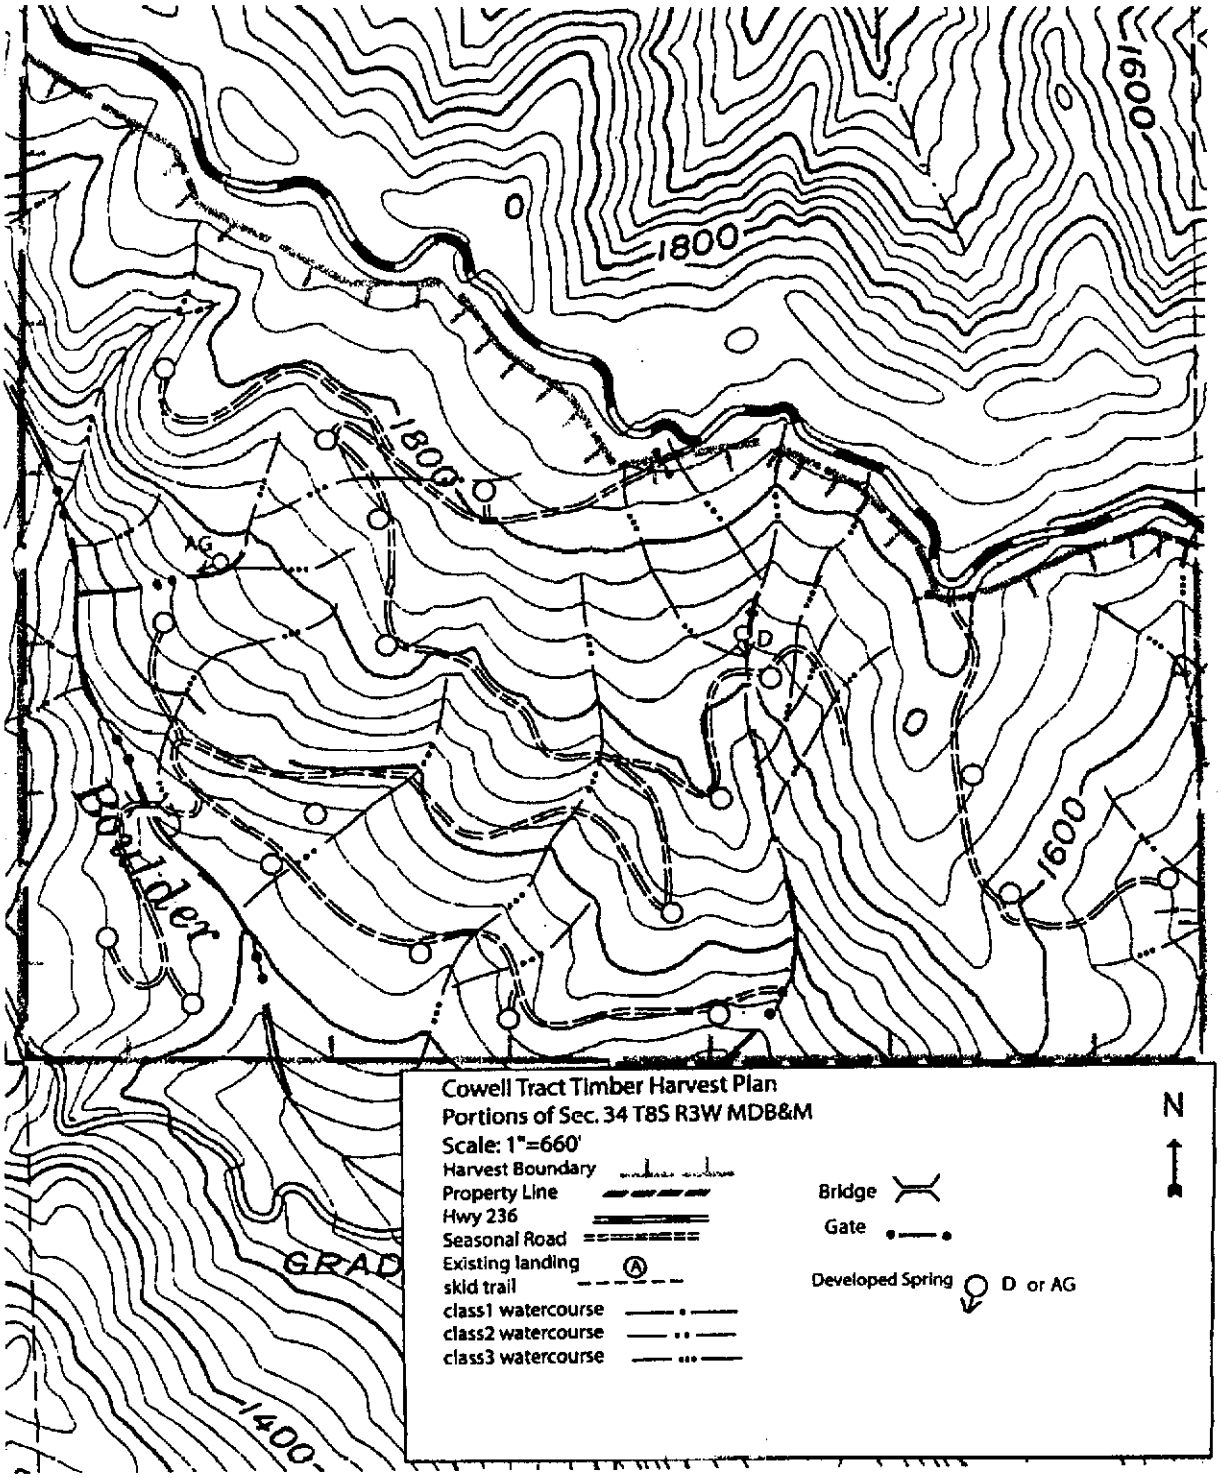

ATTACHMENT A